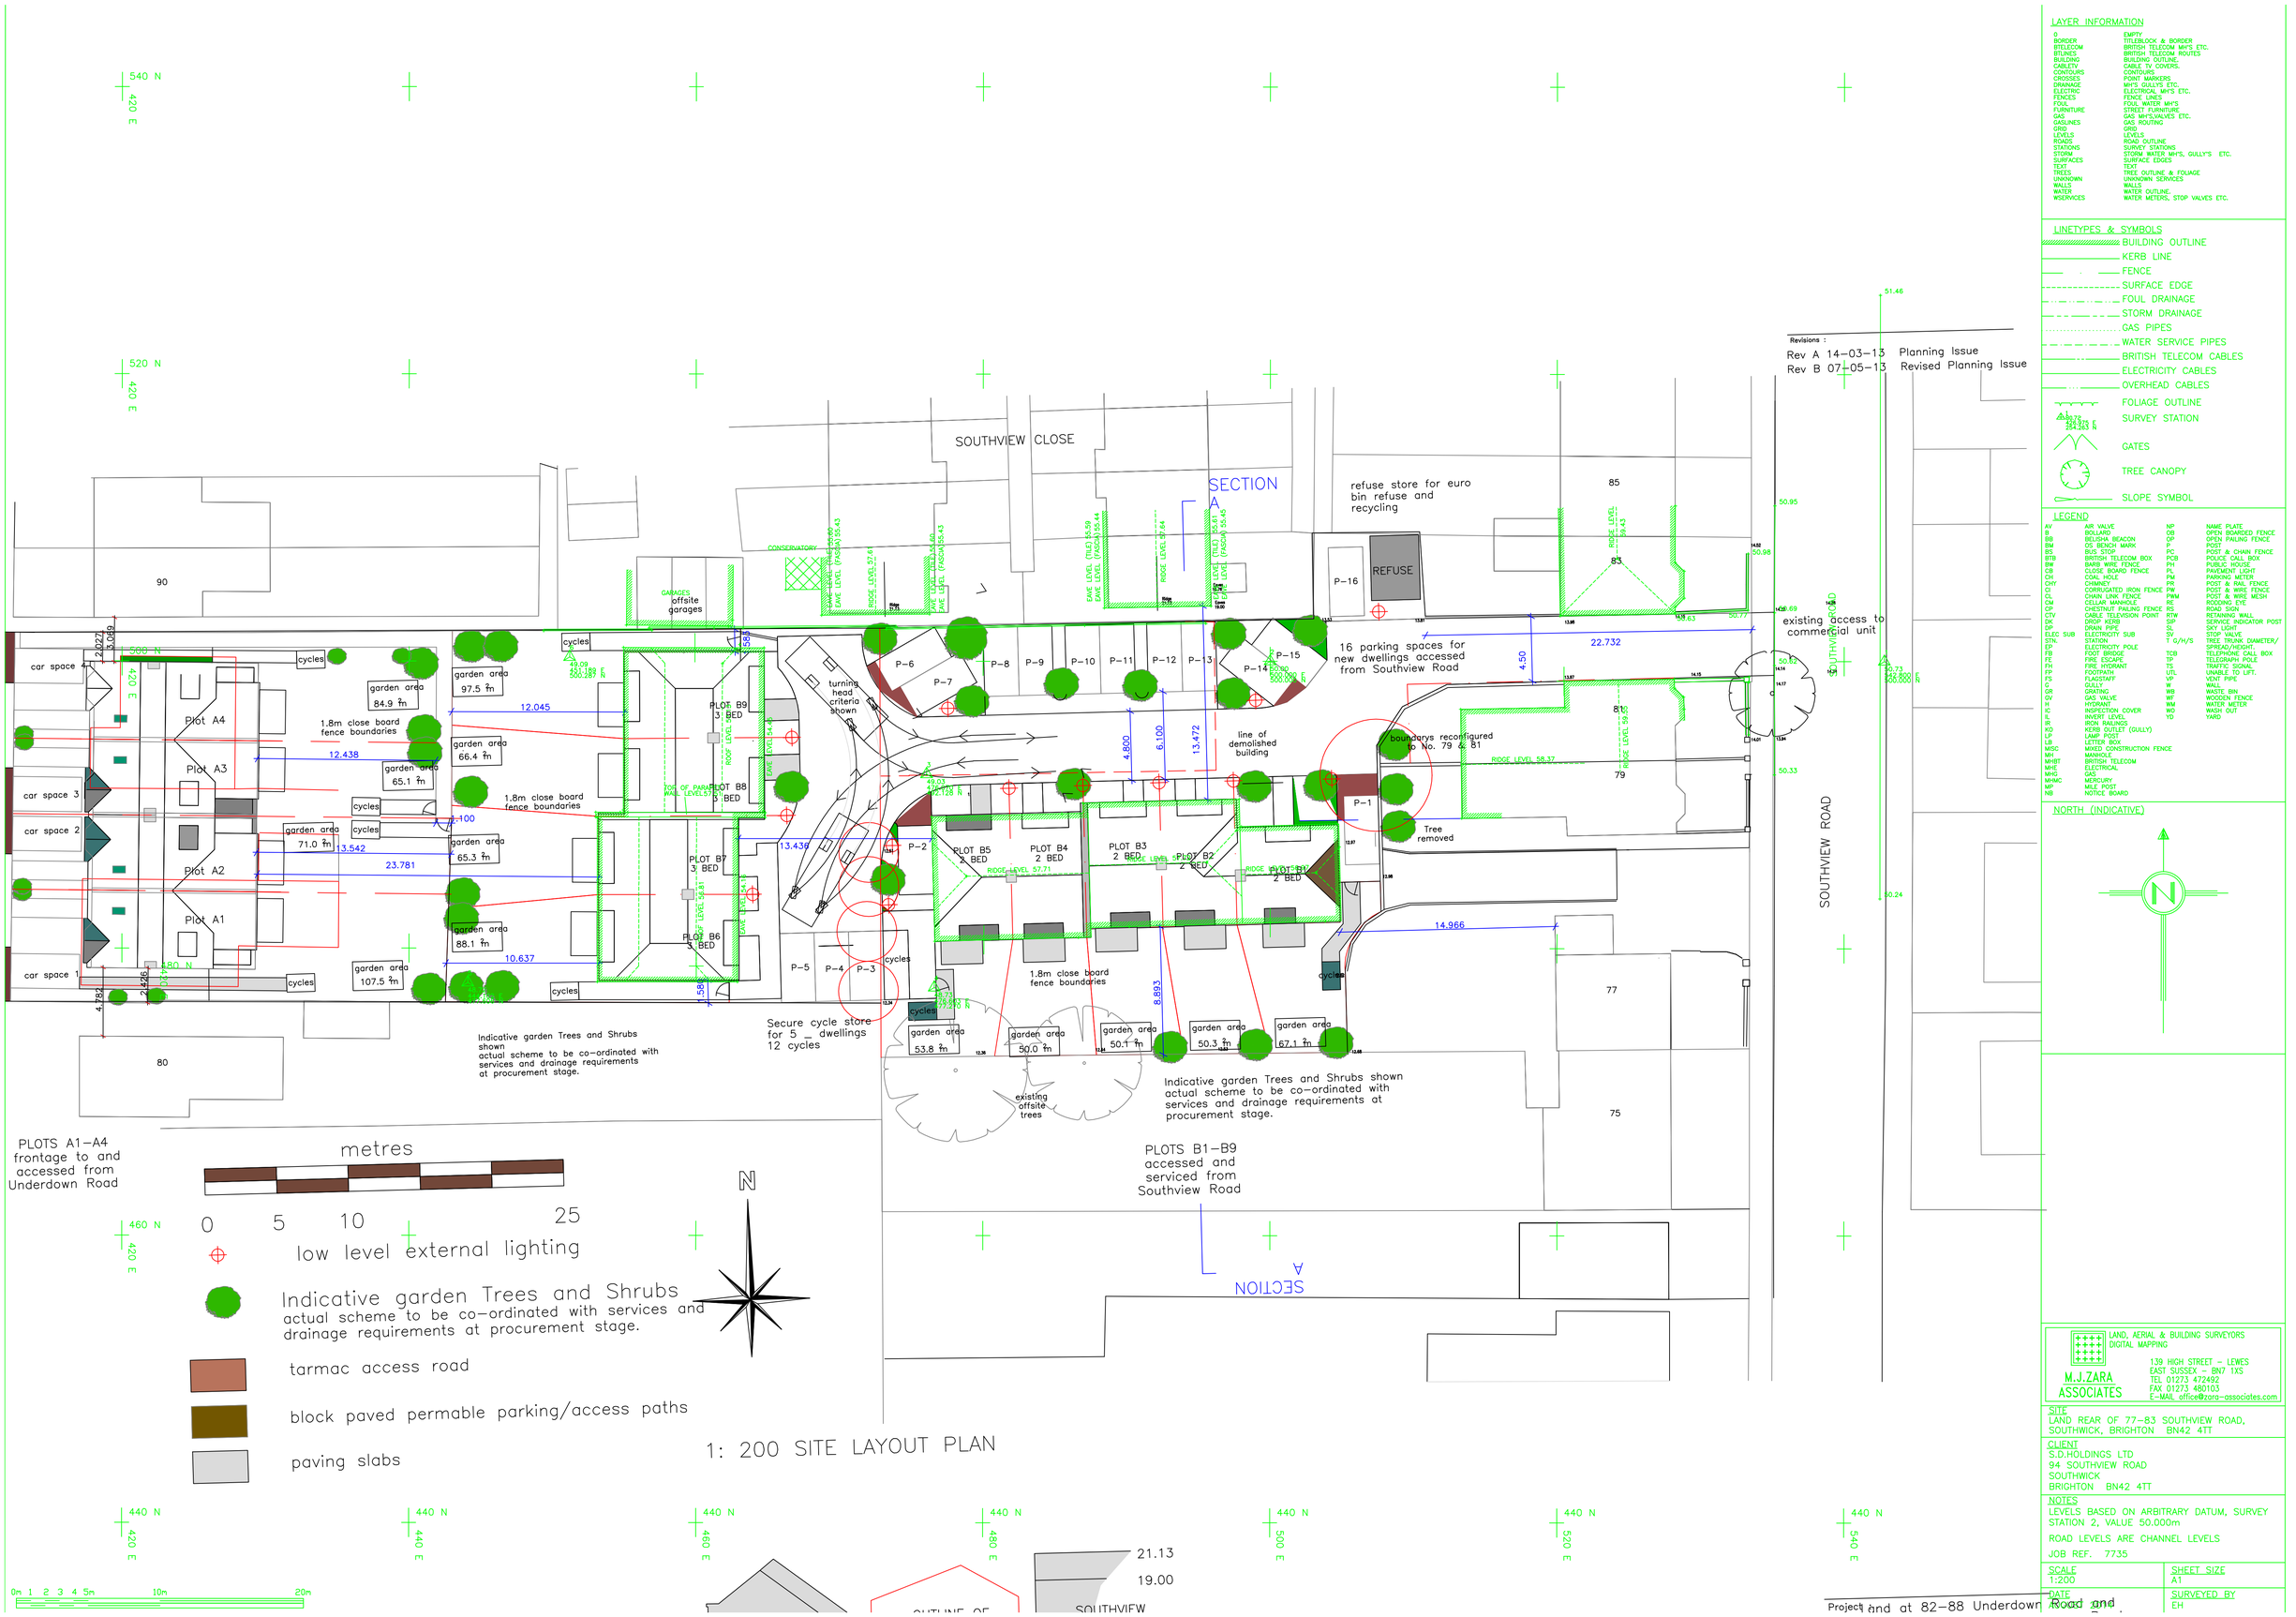

Revisions :
Rev A 14–03–13 Planning Issue
Rev B 07–05–13 Revised Planning Issue

LAYER INFORMATION

0	EMPTY
BORDER	TITLEBLOCK & BORDER
BTELECOM	BRITISH TELECOM MH'S ETC.
BTLINES	BRITISH TELECOM ROUTES
BUILDING	BUILDING OUTLINE.
CABLETV	CABLE TV. COVERS.
CONTOURS	CONTOURS
CROSSECS	POINT NUMBERS
DRAINAGE	MISC. DRAIN'S ETC.
ELECTRIC	ELECTRICITY MH'S ETC.
ELECTS	ELECT. CABLES
FOUL	FOUL WATER MH'S
FURNITURE	STREET FURNITURE
GAS	GAS MH'S/VALVES ETC.
GASLINES	GAS ROUTING
GRID	GRID
LEVELS	LEVELS
ROADS	ROAD OUTLINE
STATIONS	SURVEY STATIONS
STORM	STORM WATER MH'S, GULLY'S ETC.
SURFACES	SURFACE EDGES
TEXT	TEXT
TREES	TREE OUTLINE & FOLIAGE
UNKNOWN	UNKNOWN SERVICES
WALLS	WALLS
WATER	WATER OUTLINE
WSERVICES	WATER METERS, STOP VALVES ETC.

LINETYPES & SYMBOLS

BUILDING OUTLINE
KERB LINE
FENCE
SURFACE EDGE
FOUL DRAINAGE
STORM DRAINAGE
GAS PIPES
WATER SERVICE PIPES
BRITISH TELECOM CABLES
ELECTRICITY CABLES
OVERHEAD CABLES
FOLIAGE OUTLINE
SURVEY STATION
GATES
TREE CANOPY
SLOPE SYMBOL

LEGEND

AV	AIR VALVE	NP	NAME PLATE
B	BOLLARD	OB	OPEN BOARDED FENCE
BB	BELISHA BEACON	OP	OPEN PAILING FENCE
BM	OS BENCH MARK	P	POST
BS	BUS STOP	PC	POST & CHAIN FENCE
BTB	BRITISH TELECOM BOX	PCB	POLICE CALL BOX
BW	BARB WIRE FENCE	PH	PUBLIC HOUSE
CB	CLOSE BOARD FENCE	PL	PAVEMENT LIGHT
CH	CONCRETE POST	PM	PARKING METER
CHY	CHIMNEY	PR	POST & RAIL FENCE
CI	CONSTRUCTED IRON FENCE	PW	POST & WIRE FENCE
CL	CHAIN LINK FENCE	PWM	POST & WIRE MESH
CM	CELLAR MANHOLE	RE	RESTRICTED EYE
CP	CHESTNUT PAILING FENCE	RS	ROAD SIGN
CTV	CABLE TELEVISION POINT	RW	RETAINING WALL
DK	DROP KERB	SIP	SERVICE INDICATOR POST
DP	DRAIN PIPE	SL	SKY LIGHT
ELEC SUB	ELECTRICITY SUB	SV	STOP VALVE
STN	STATION	T	TREE TRUNK DIAMETER/
EP	ELECTRICITY POLE		SPREAD/HEIGHT.
FB	FOOT BRIDGE	TCB	TELEPHONE CALL BOX
FE	FIRE ESCAPE	TP	TELEGRAPH POLE
FH	FIRE HYDRANT	TS	TRAFFIC SIGNAL
FP	FOOTPATH	UTL	UNABLE TO LIFT.
FS	FLAGSTAFF	VP	VENT PIPE
G	GULLY	W	WALL
GR	GRATING	WB	WASTE BIN
GV	GAS VALVE	WE	WOODEN FENCE
H	HYDRANT	WM	WATER METER
IC	INSPECTION COVER	WO	WASH OUT
IL	INVERT LEVEL	YD	YARD
IR	IRON RAILINGS		
KO	KERB OUTLET (GULLY)		
LP	LAMP POST		
LB	LETTER BOX		
MISC	MIXED CONSTRUCTION FENCE		
MH	MANHOLE		
MHBT	BRITISH TELECOM		
MHE	ELECTRICAL		
MHG	GAS		
MHMC	MERCURY		
MP	MILE POST		
NB	NOTICE BOARD		

NORTH (INDICATIVE)

LAND, AERIAL & BUILDING SURVEYORS
DIGITAL MAPPING
M.J.ZARA ASSOCIATES
139 HIGH STREET – LEWES
EAST SUSSEX – BN7 1XS
TEL 01273 472492
FAX 01273 480103
E-MAIL office@zara-associates.com

SITE
LAND REAR OF 77–83 SOUTHVIEW ROAD, SOUTHWICK, BRIGHTON BN42 4TT

CLIENT
S.D.HOLDINGS LTD
94 SOUTHVIEW ROAD
SOUTHWICK
BRIGHTON BN42 4TT

NOTES
LEVELS BASED ON ARBITRARY DATUM, SURVEY STATION 2, VALUE 50.000m
ROAD LEVELS ARE CHANNEL LEVELS
JOB REF. 7735

SCALE	SHEET SIZE
1:200	A1
DATE	SURVEYED BY
	EH

Project land at 82–88 Underdown Road and