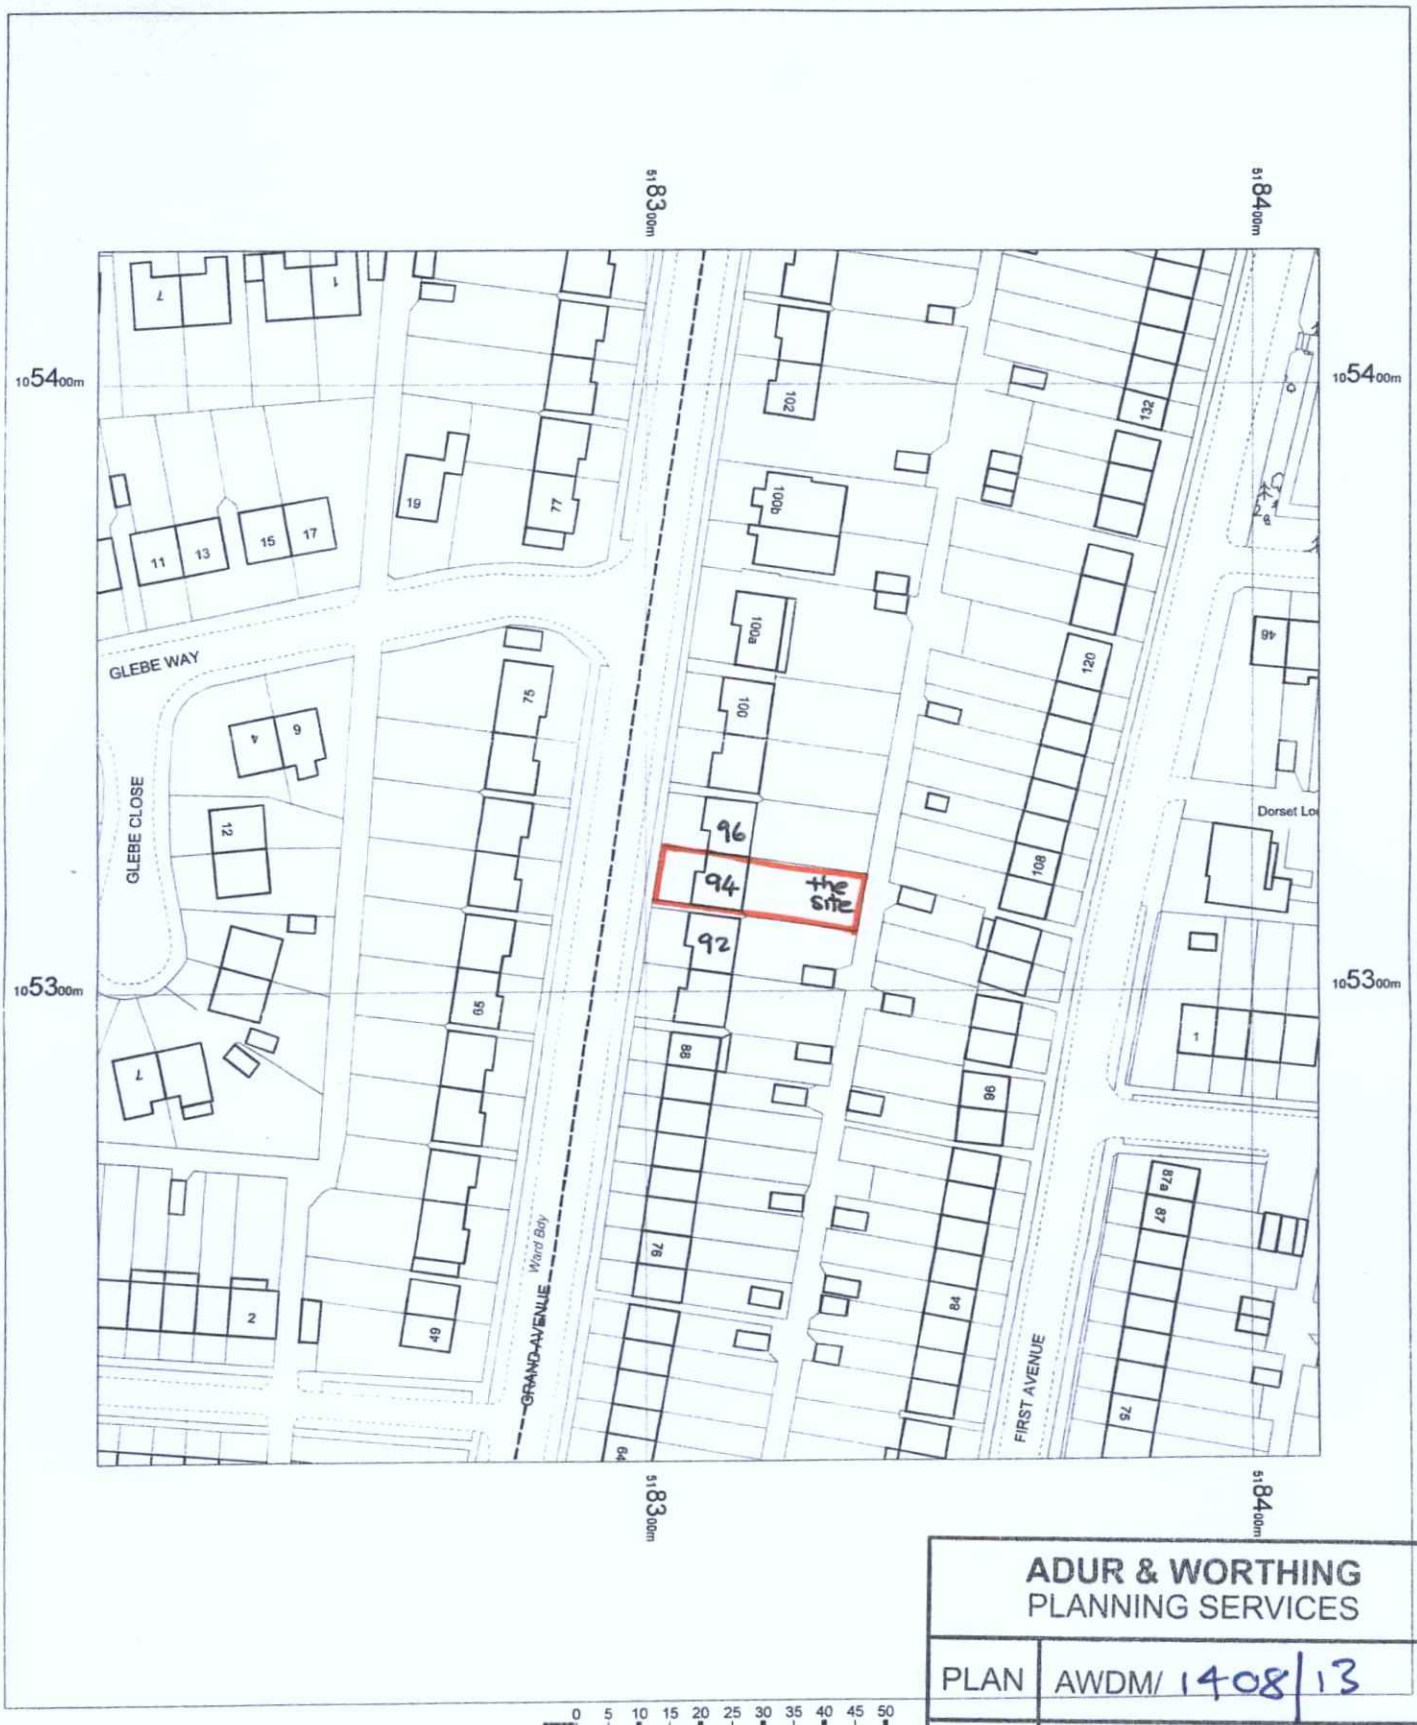


ADUR & WORTHING
PLANNING SERVICES

PLAN	AWDM/ 1408/13
DATE VALID	07 NOV 2013

N

94 Grand Avenue
Lancing
BN15 9QB

OS Mastermap
24 June 2013, ID: MDP-00238520
www.mapdataportal.co.uk

1:1250 scale print at A4, Centre: 518311 E, 105322 N

©Crown Copyright. Licence no. 100041041

MAPS@ Aworth
SURVEY CONSULTANTS