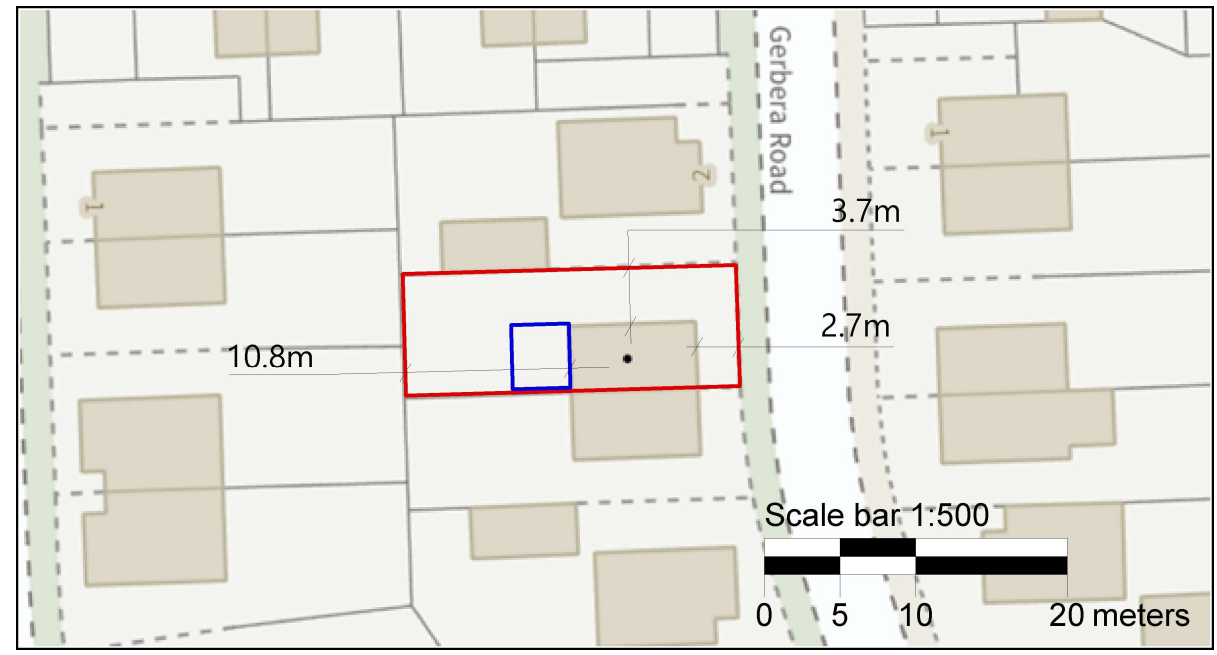


Reproduced from or based upon 2024 Ordnance Survey 1:1250 or 1:2500 mapping with permission of the Controller of HMSO © Crown Copyright reserved. Unauthorised reproduction infringes Crown copyright and may lead to prosecution or civil proceedings

Location Plan (Extract from Ordnance Survey)
Scale 1:500
Outlined in red shows the boundary of 4 Gerbera Road.
Outlined in blue shows the position of the proposed extension.

All dims and details to be checked on site prior to any commencement of work. This plan is not a full specification or schedule of work and has been produced soley for the purpose of obtaining the necessary local authority consents/approvals For Party Wall etc. Act 1996 see Government booklet or website.	Status: Preliminary ☐ Tender ☐ Planning ☒ Construction ☐ Building Regulations ☐ As Built ☐	Client: Mr P Bennett 4 Gerbera Road Worthing West Sussex BN13 3ZF	Revision: C Scale: 1:500 @A4 Date: May 25 Dwg No: PB1b	Project: Extension Content: Block plan