

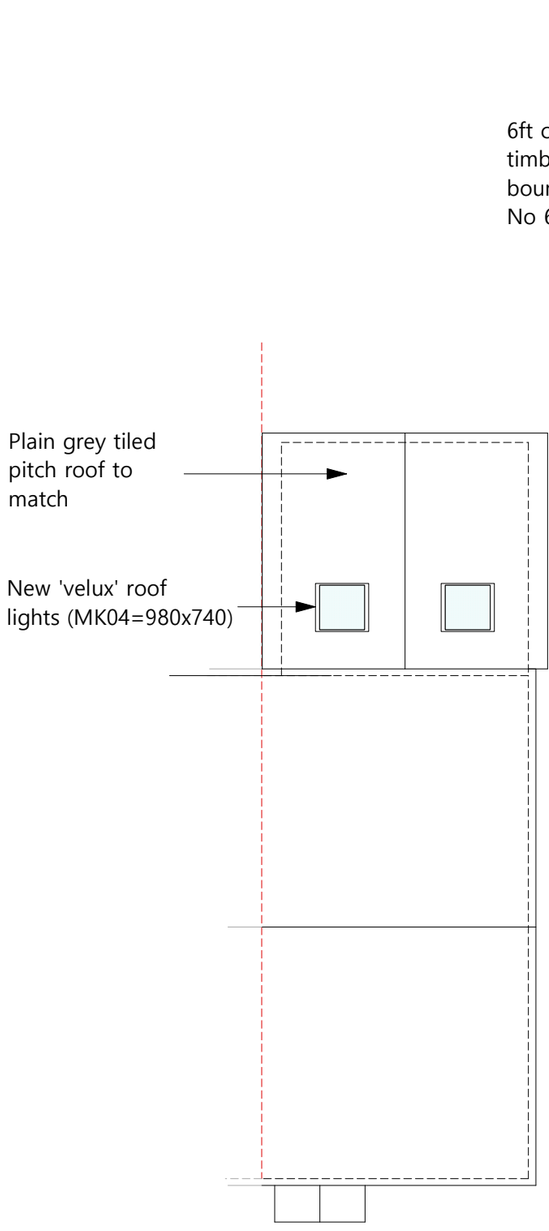


Roof Plan Propsoed
Scale 1:100

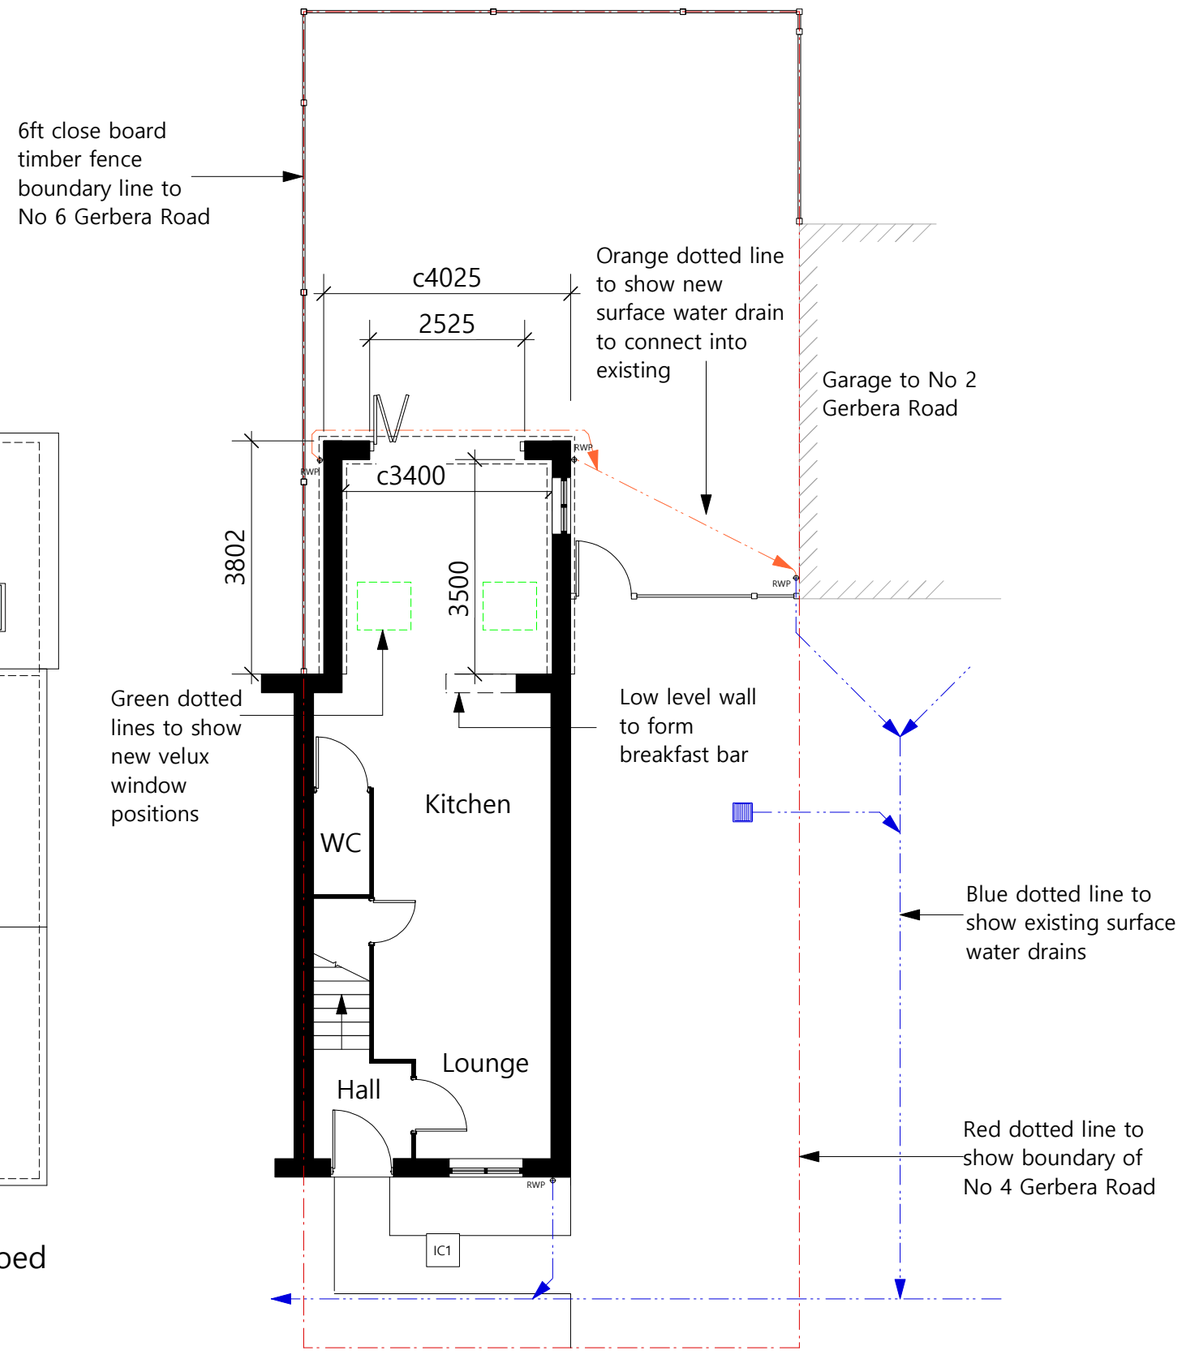

Ground Floor Layout Proposed
Scale 1:100

First floor layout is not shown and is not affected by the proposal and remains as existing

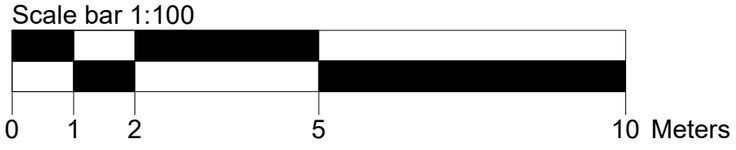

All dims and details to be checked on site prior to any commencement of work. This plan is not a full specification or schedule of work and has been produced soley for the purpose of obtaining the necessary local authority consents/approvals
For Party Wall etc. Act 1996 see Government booklet or website.

Status:
Preliminary ☐ Tender ☐
Planning ☒ Construction ☐
Building Regulations ☐ As Built ☐

Client:
Mr P Bennett
4 Gerbera Road
Worthing
West Sussex
BN13 3ZF

Revision: C
Scale: 1:100 @A3
Date: May 25
Dwg No: PB004

Project: Extension
Content: Proposed floor plan and roof plan