

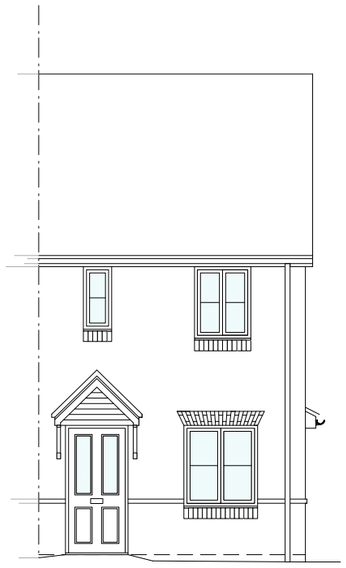



Front Elevation Proposed (East)
Scale 1:100

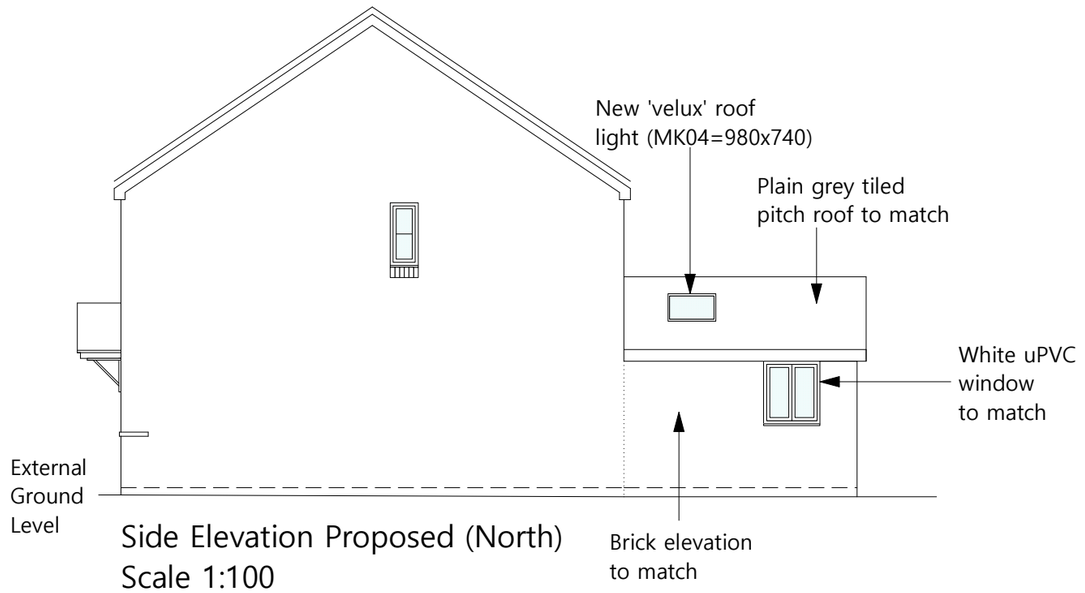

Side Elevation Proposed (North)
Scale 1:100

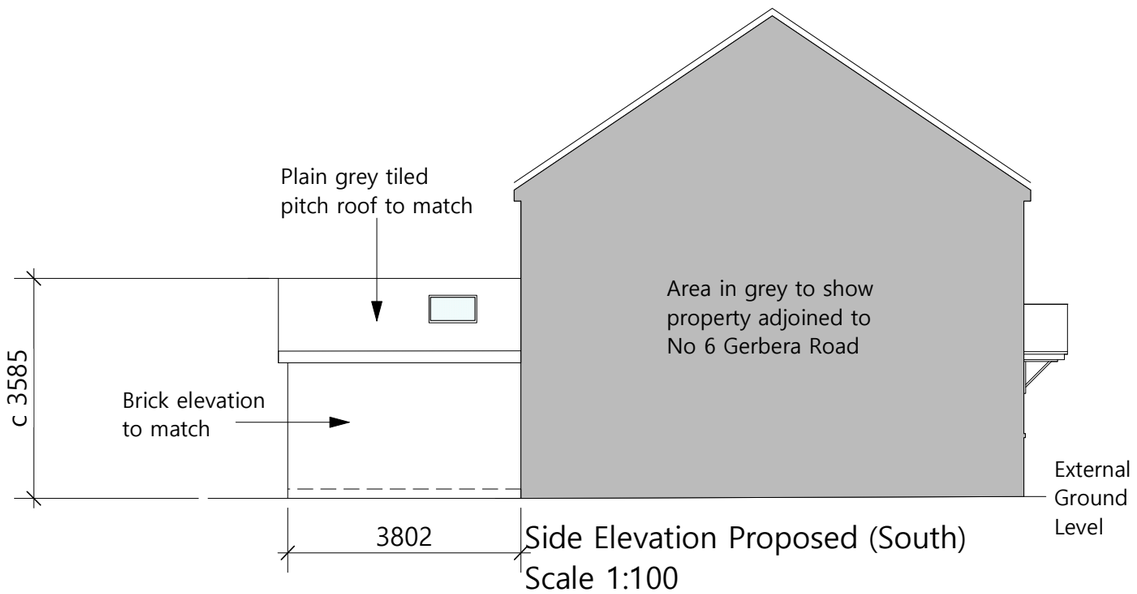


Side Elevation Proposed (South)
Scale 1:100

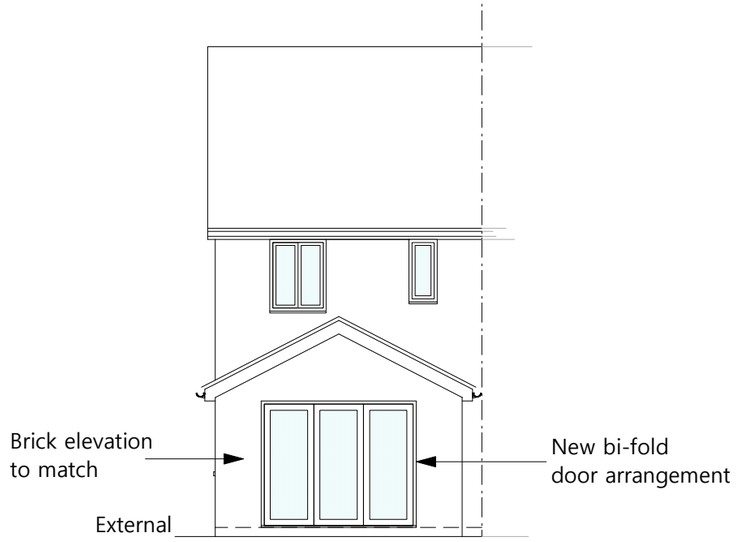

Rear Elevation Proposed (West)
Scale 1:100

Scale bar 1:100

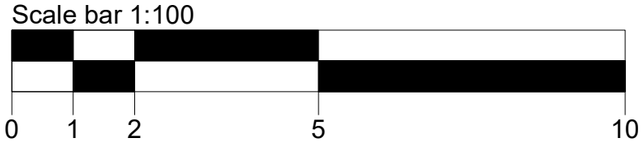

All dims and details to be checked on site prior to any commencement of work. This plan is not a full specification or schedule of work and has been produced soley for the purpose of obtaining the necessary local authority consents/approvals For Party Wall etc. Act 1996 see Government booklet or website.

Status:
Preliminary ☐ Tender ☐
Planning ☒ Construction ☐
Building Regulations ☐ As Built ☐

Client:
Mr P Bennett
4 Gerbera Road
Worthing
West Sussex
BN13 3ZF

Revision: C
Scale: 1:100 @A3
Date: May 25
Dwg No: PB003

Project: Extension
Content: Proposed elevations