

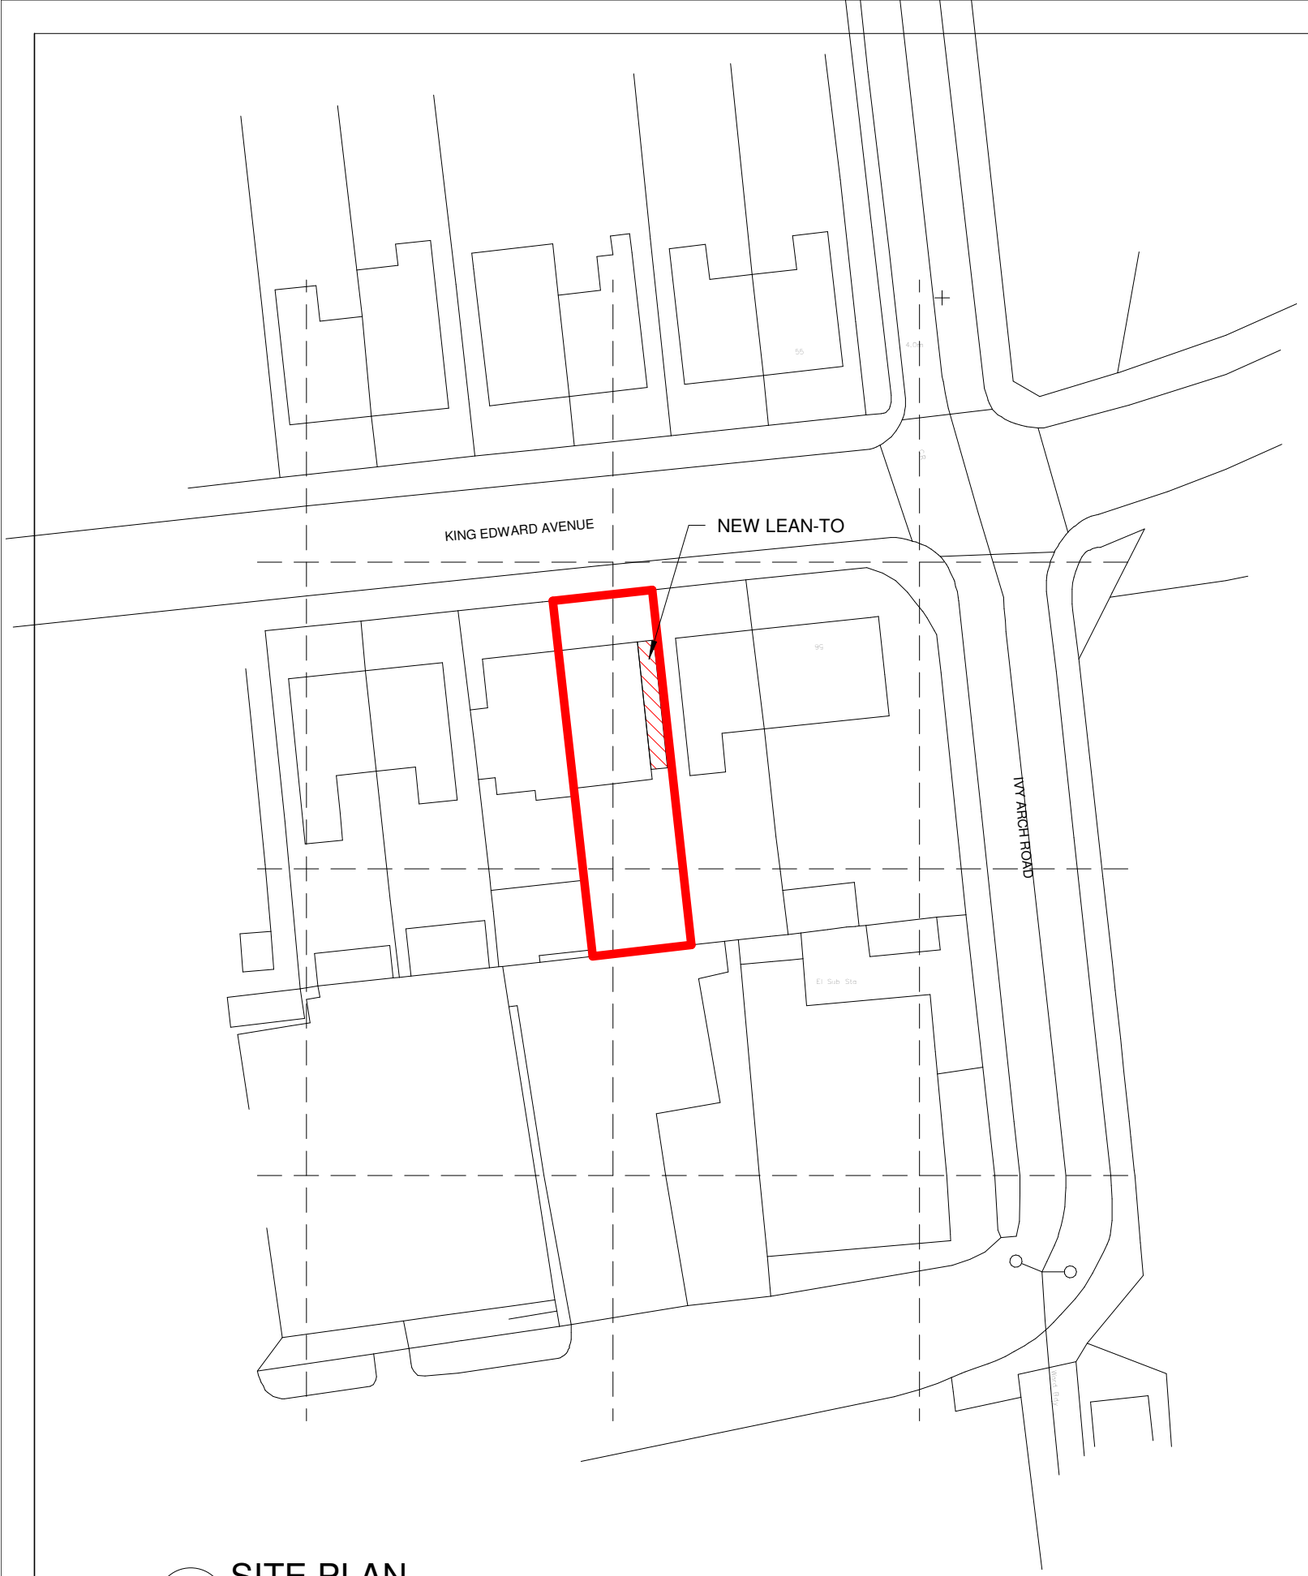


1 SITE PLAN
1 : 500

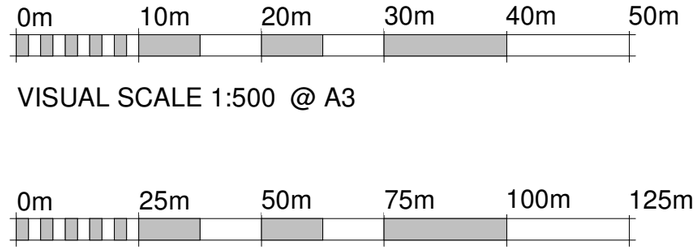

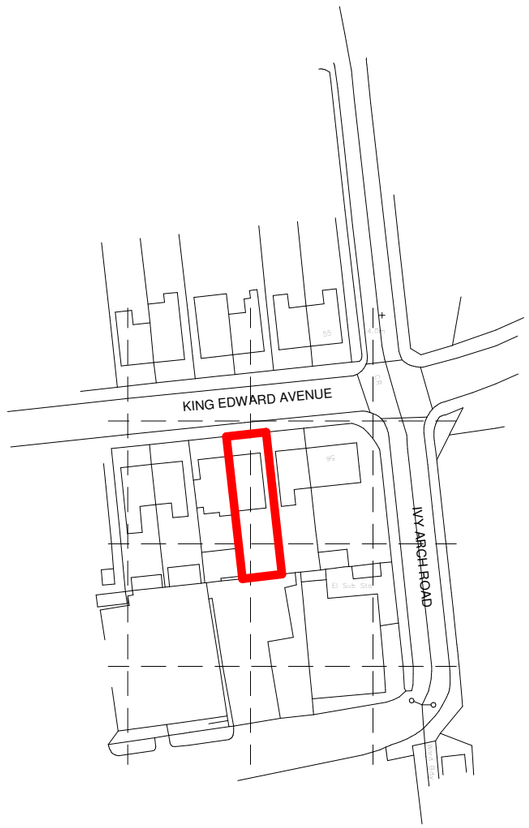

2 LOCATION PLAN
1 : 1250

KRONA DESIGN
ARCHITECTURE AND INTERIOR DESIGN
4 Union Place | Worthing | BN11 1LG
info@kronadesign.co.uk
kronadesign.co.uk
01903 256150

PROJECT
Side Lean-to

ADDRESS
52 King Edward Avenue
Worthing
West Sussex

TITLE
Site Plan & Location Plan

CLIENT
Ivy Trinh

DRAWN	STATUS	DATE
JLB	Planning	03/06/25

SCALE (@ A3)	PROJECT NUMBER
As indicated	KD.1729

DRAWING NUMBER	REV
A.001	

© KRONA DESIGN