

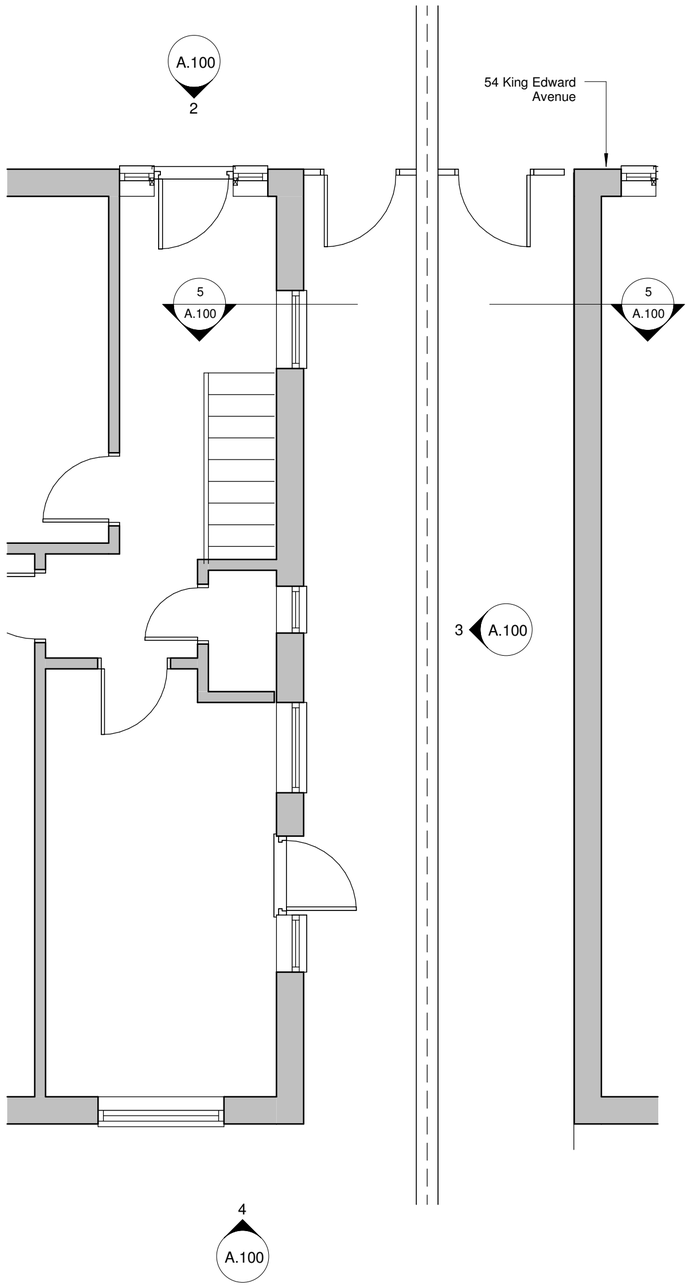



1 GROUND FLOOR
1 : 50

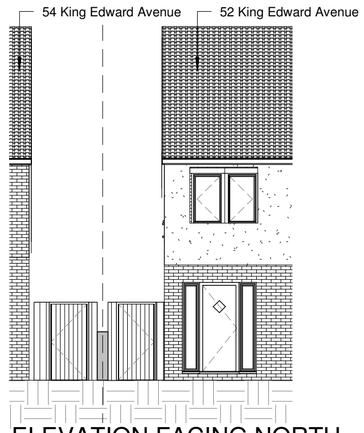


2 ELEVATION FACING NORTH
1 : 100

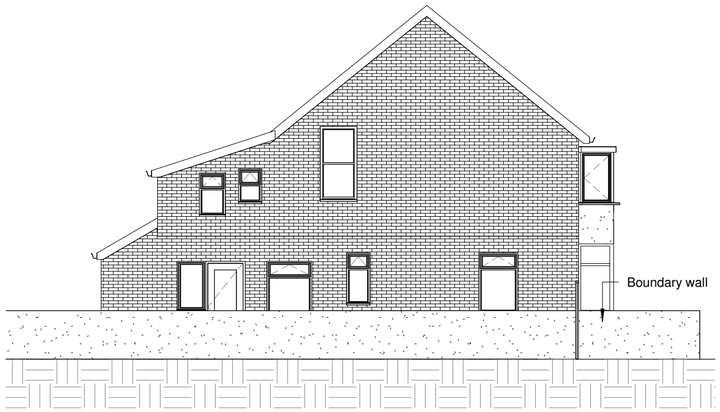

3 ELEVATION FACING EAST
1 : 100

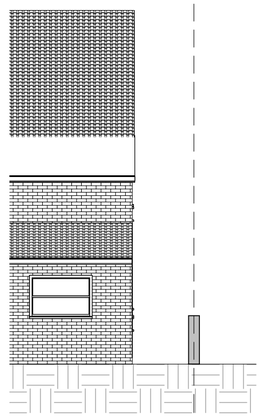

4 ELEVATION FACING SOUTH
1 : 100

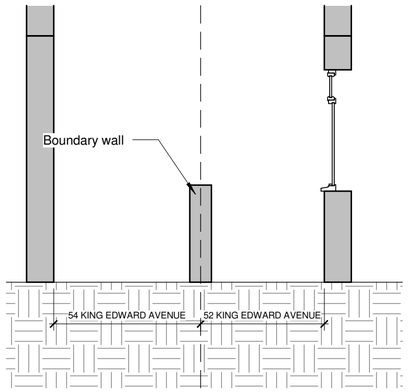

5 SECTION A
1 : 50

0m 1m 2m 3m 4m 5m

VISUAL SCALE 1:50 @ A2

0m 2m 4m 6m 8m 10m

VISUAL SCALE 1:100 @ A2

Rev	Description	Date

KRONA DESIGN
ARCHITECTURE AND INTERIOR DESIGN

4 Union Place | Worthing | BN11 1LG
info@kronadesign.co.uk
kronadesign.co.uk
01903 256150

PROJECT

Side Lean-to

ADDRESS

52 King Edward Avenue
Worthing
West Sussex

TITLE

Pre-Existing

CLIENT

Ivy Trinh

DRAWN	STATUS	DATE
JLB	Planning	03/07/25

SCALE (@ A2)	PROJECT NUMBER
As indicated	KD.1729

DRAWING NUMBER	REV
A.100	

© KRONA DESIGN