

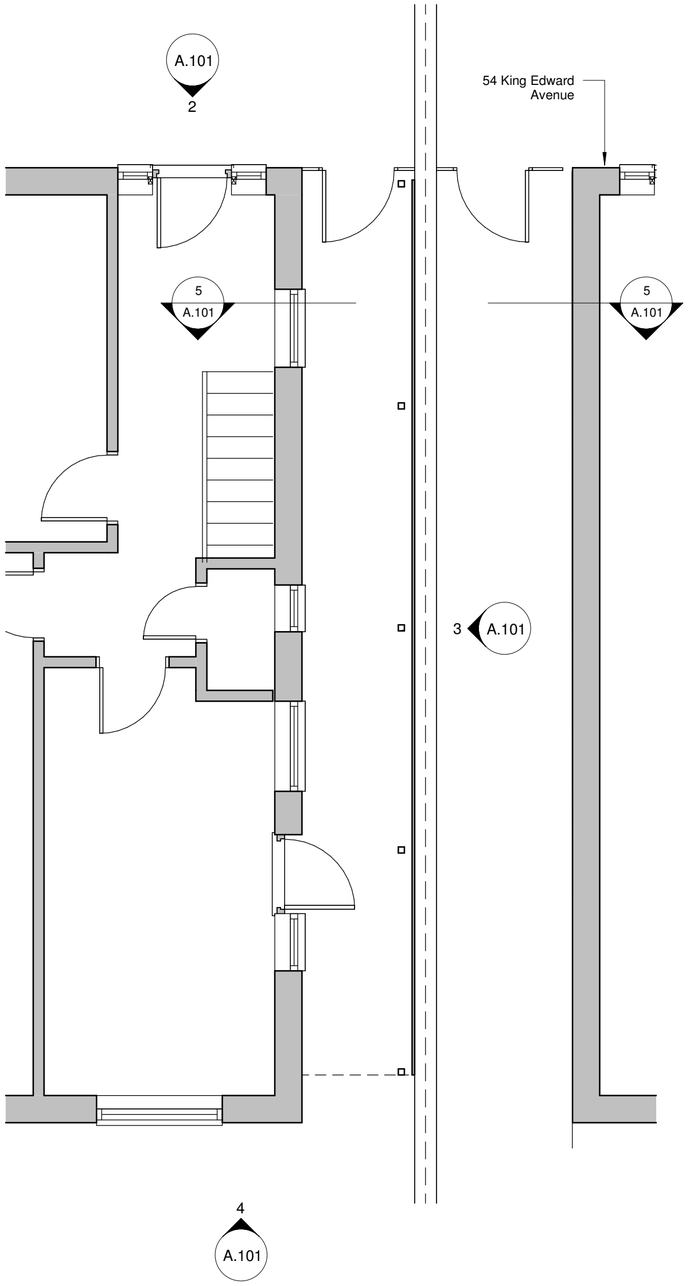



1 GROUND FLOOR
1 : 50

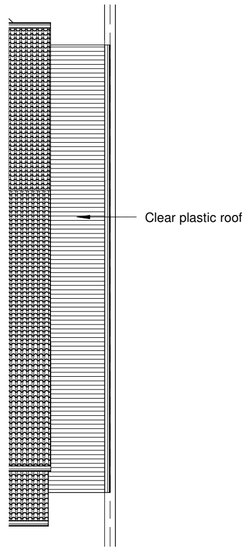


6 ROOF PLAN
1 : 100

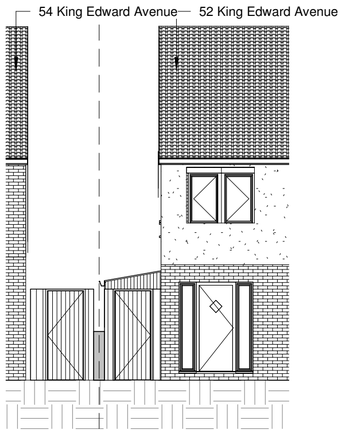


2 ELEVATION FACING NORTH
1 : 100

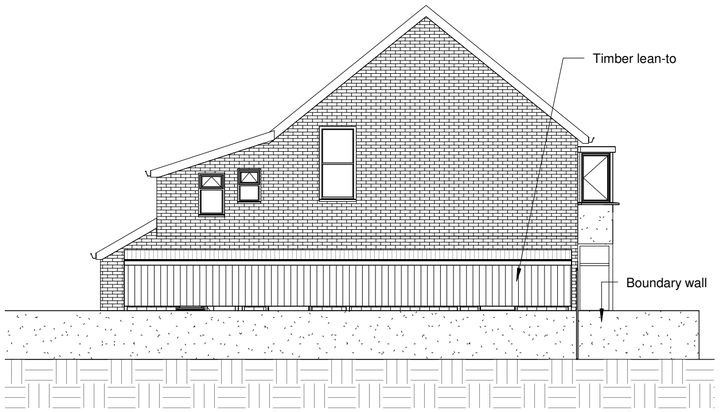


3 ELEVATION FACING EAST
1 : 100

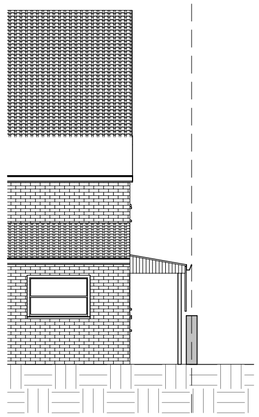

4 ELEVATION FACING SOUTH
1 : 100

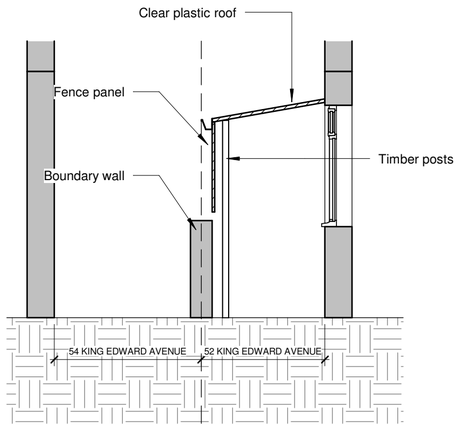

5 SECTION A
1 : 50

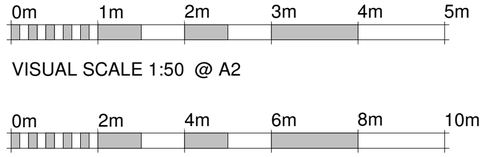

VISUAL SCALE 1:50 @ A2

VISUAL SCALE 1:100 @ A2

Rev	Description	Date

KRONA DESIGN
ARCHITECTURE AND INTERIOR DESIGN

4 Union Place | Worthing | BN11 1LG
info@kronadesign.co.uk
kronadesign.co.uk
01903 256150

PROJECT
Side Lean-to

ADDRESS
52 King Edward Avenue
Worthing
West Sussex

TITLE
Existing

CLIENT
Ivy Trinh

DRAWN	STATUS	DATE
JLB	Planning	03/07/25

SCALE (@ A2)	PROJECT NUMBER
As indicated	KD.1729

DRAWING NUMBER	REV
A.101	A

© KRONA DESIGN