final drawings — to sign off

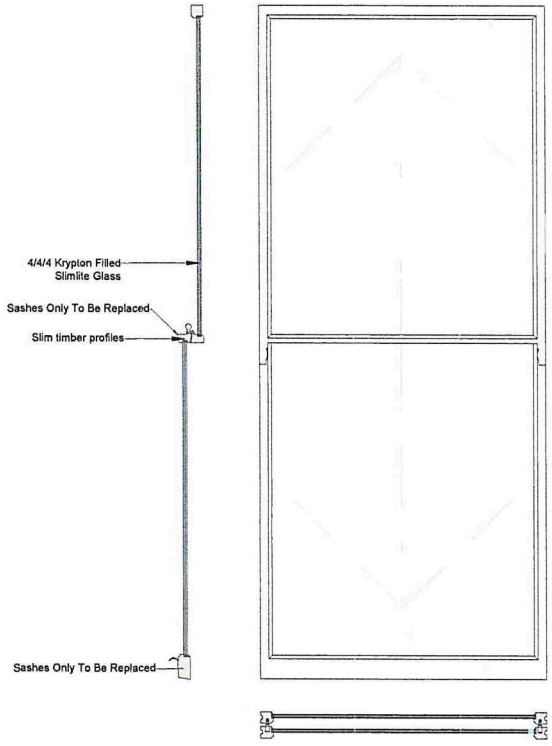


Windows C & D (east elevation)

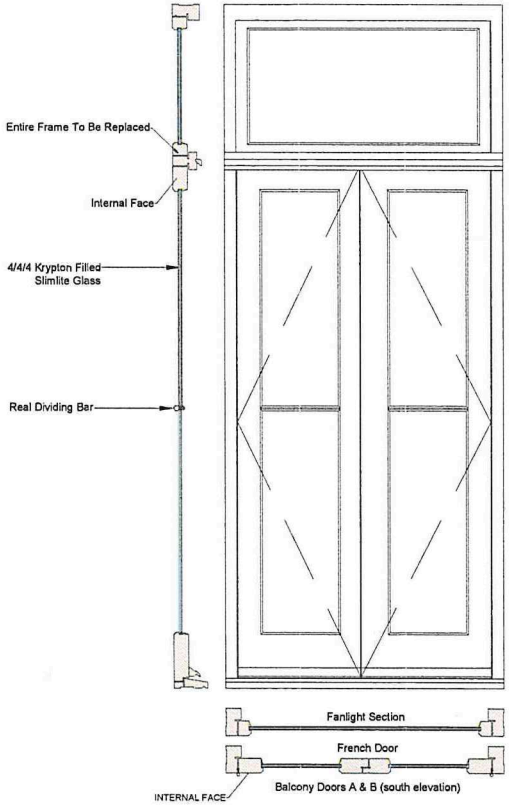


Balcony Doors A & B (south elevation)

Scale Bar 1:20

0 500 1000mm

| Drawing Issued For: | Project: | Client Ref: | Drawing Title: | Date: 12/08/2024 | Revision No.: | Drawing by: | |
|---|---|---|---|---|---|---|---|
| Planning Permission | Flat 10 Jason Court<br>Wordsworth Road<br>Worthing<br>West Sussex<br>BN11 3LQ | L24712 Parsons | Proposed Sections & Elevations | Scale: 1:20 A3 | 1.3 | Charlie Cole<br>charlie.cole@wandsworthsashwindows.com | |