


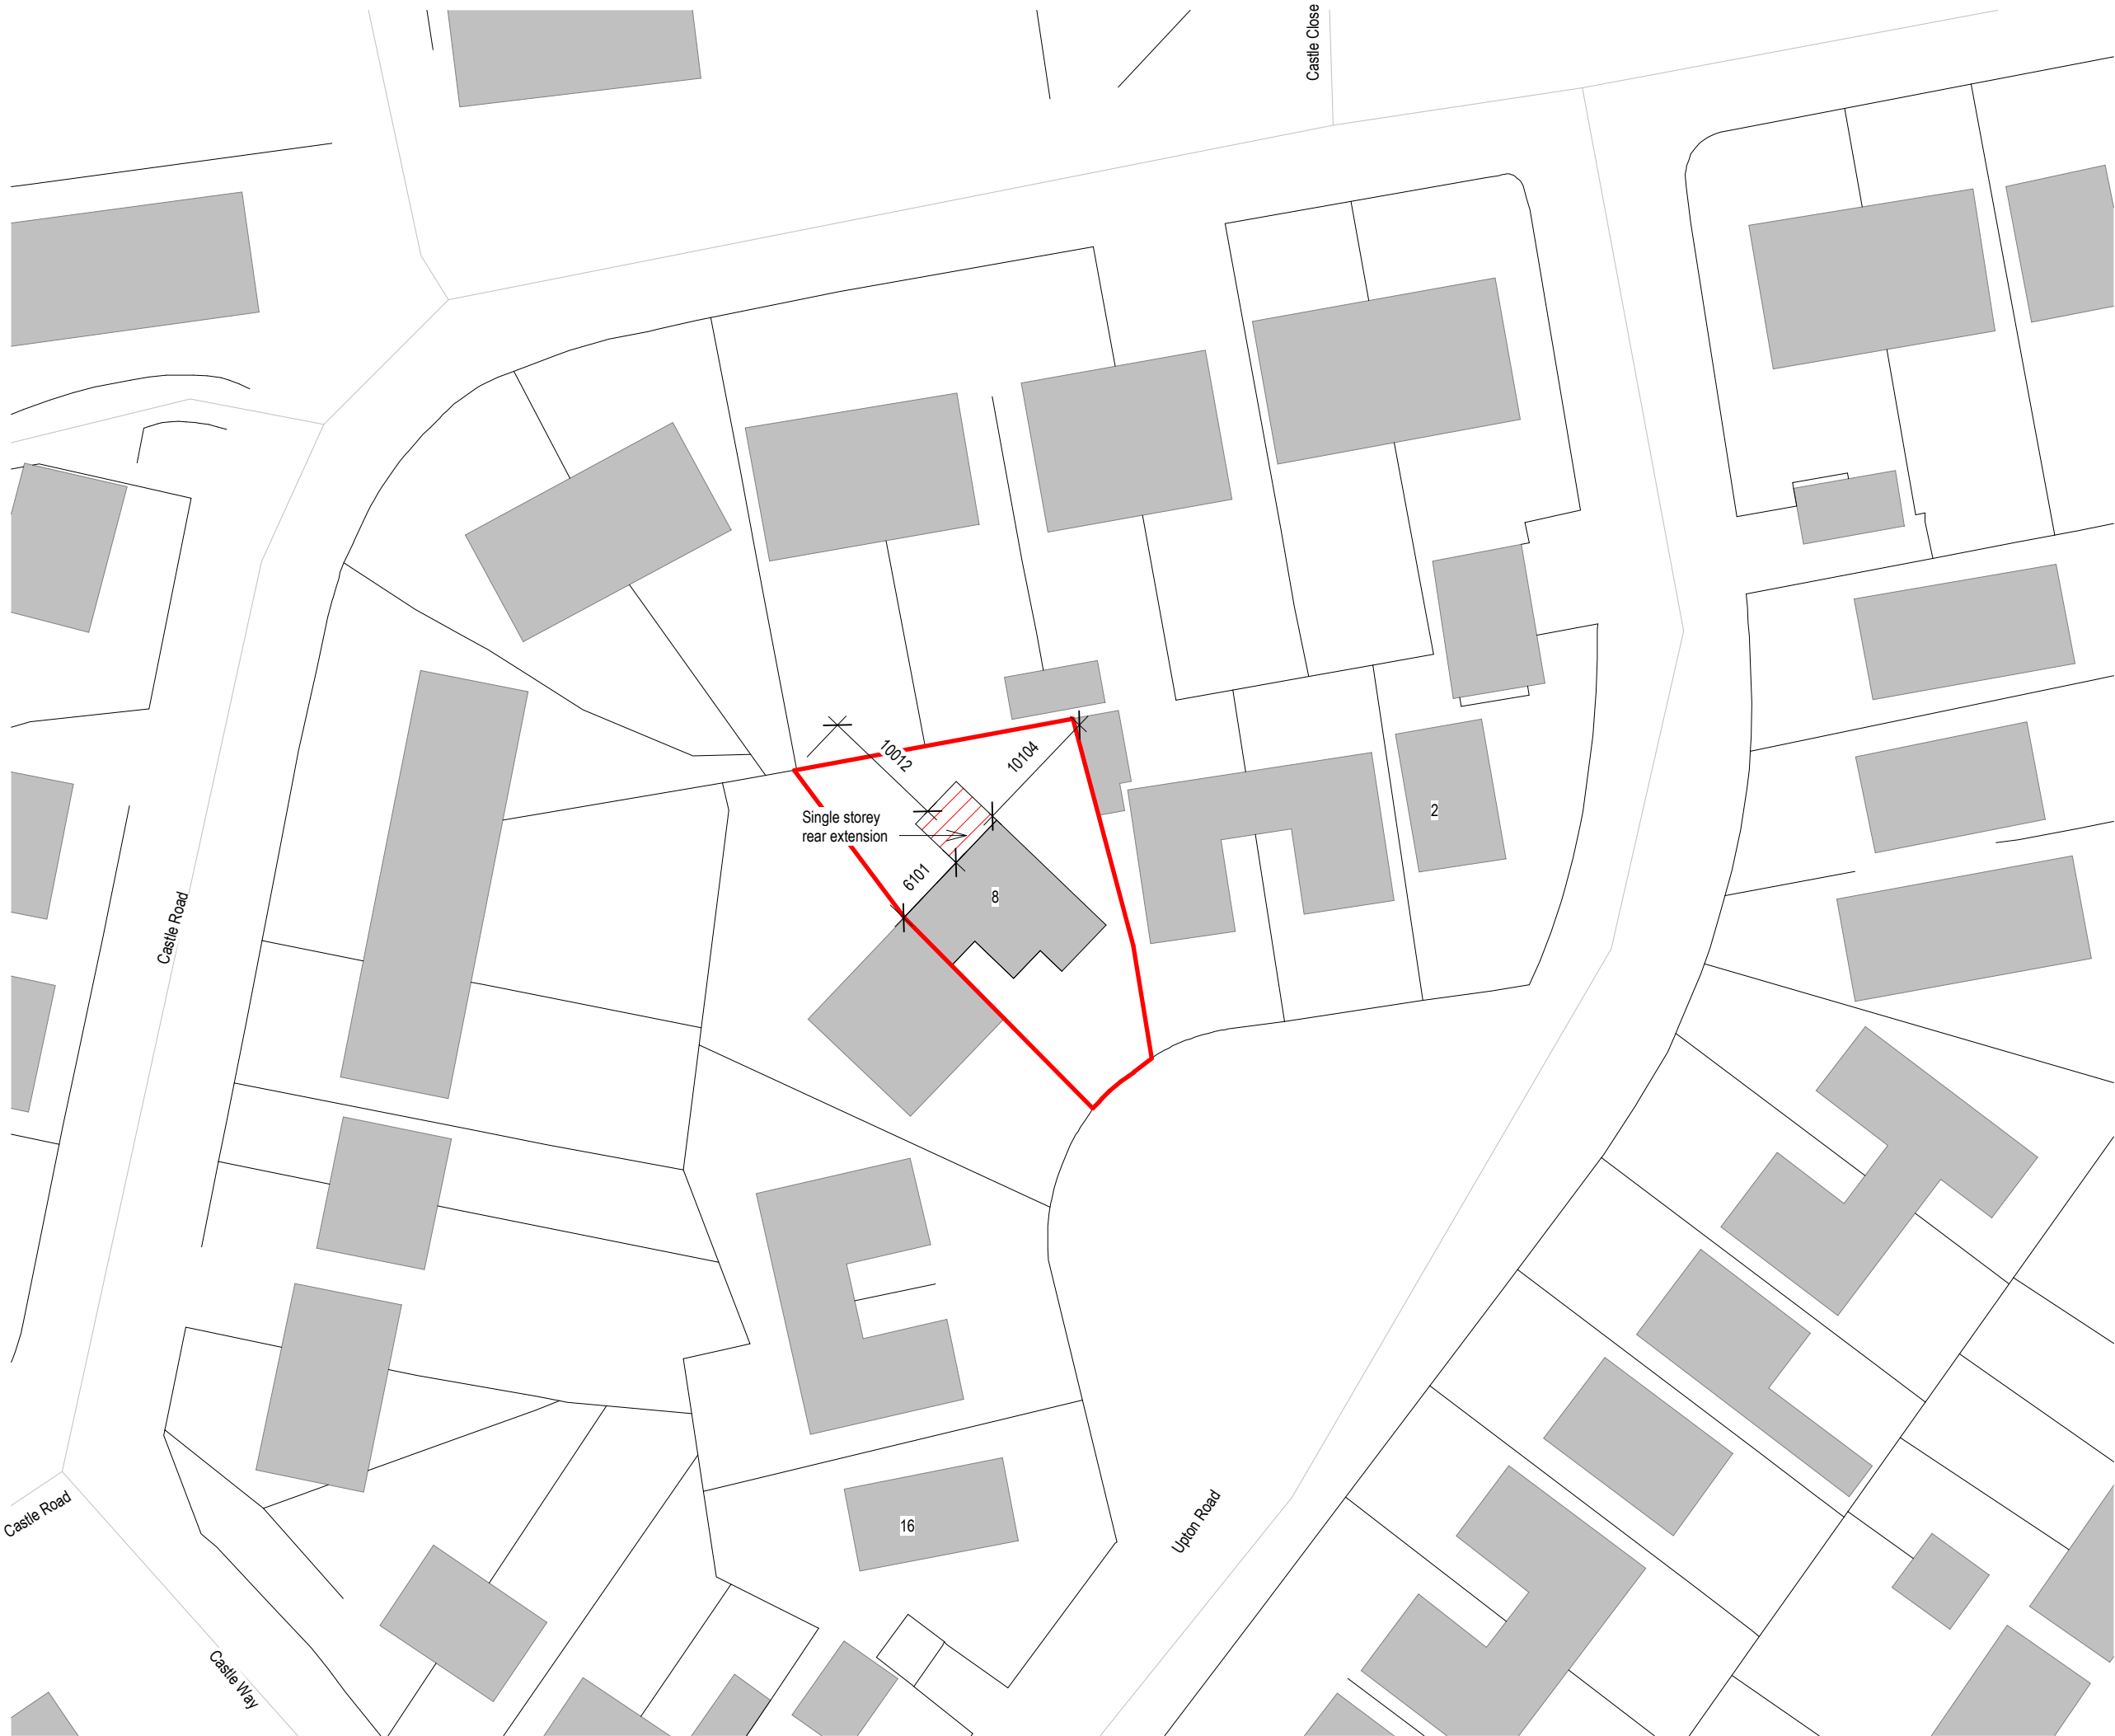

Revisions			
No.	Description	Date	By
1	Planning	23-12-25	

Notes:

GENERAL NOTES:

All dimensions & levels are preliminary and approximate and subject to utilities search, legal boundaries and detailed layouts/ design development through consultation.

Dimensions are to be checked on site by contractor & sub contractors prior to commencement of work, any discrepancies are to be highlighted immediately to the architects.

KEY

Red boundary

Scale 1 to 500

051025

M

Scale: 1 : 500 @ A3

Project No. 661

Project Name: 8 Upton Road

N

Drawing Name:
Proposed Block Plan

Drawing No.	Revision:	Suitability Description:
P002	P1	PLANNING
Drawn: MS	Checked: GF	Orig Paper Size: A3