20 North Road, Lancing, BN15 9AE - Site Plan (1:500)

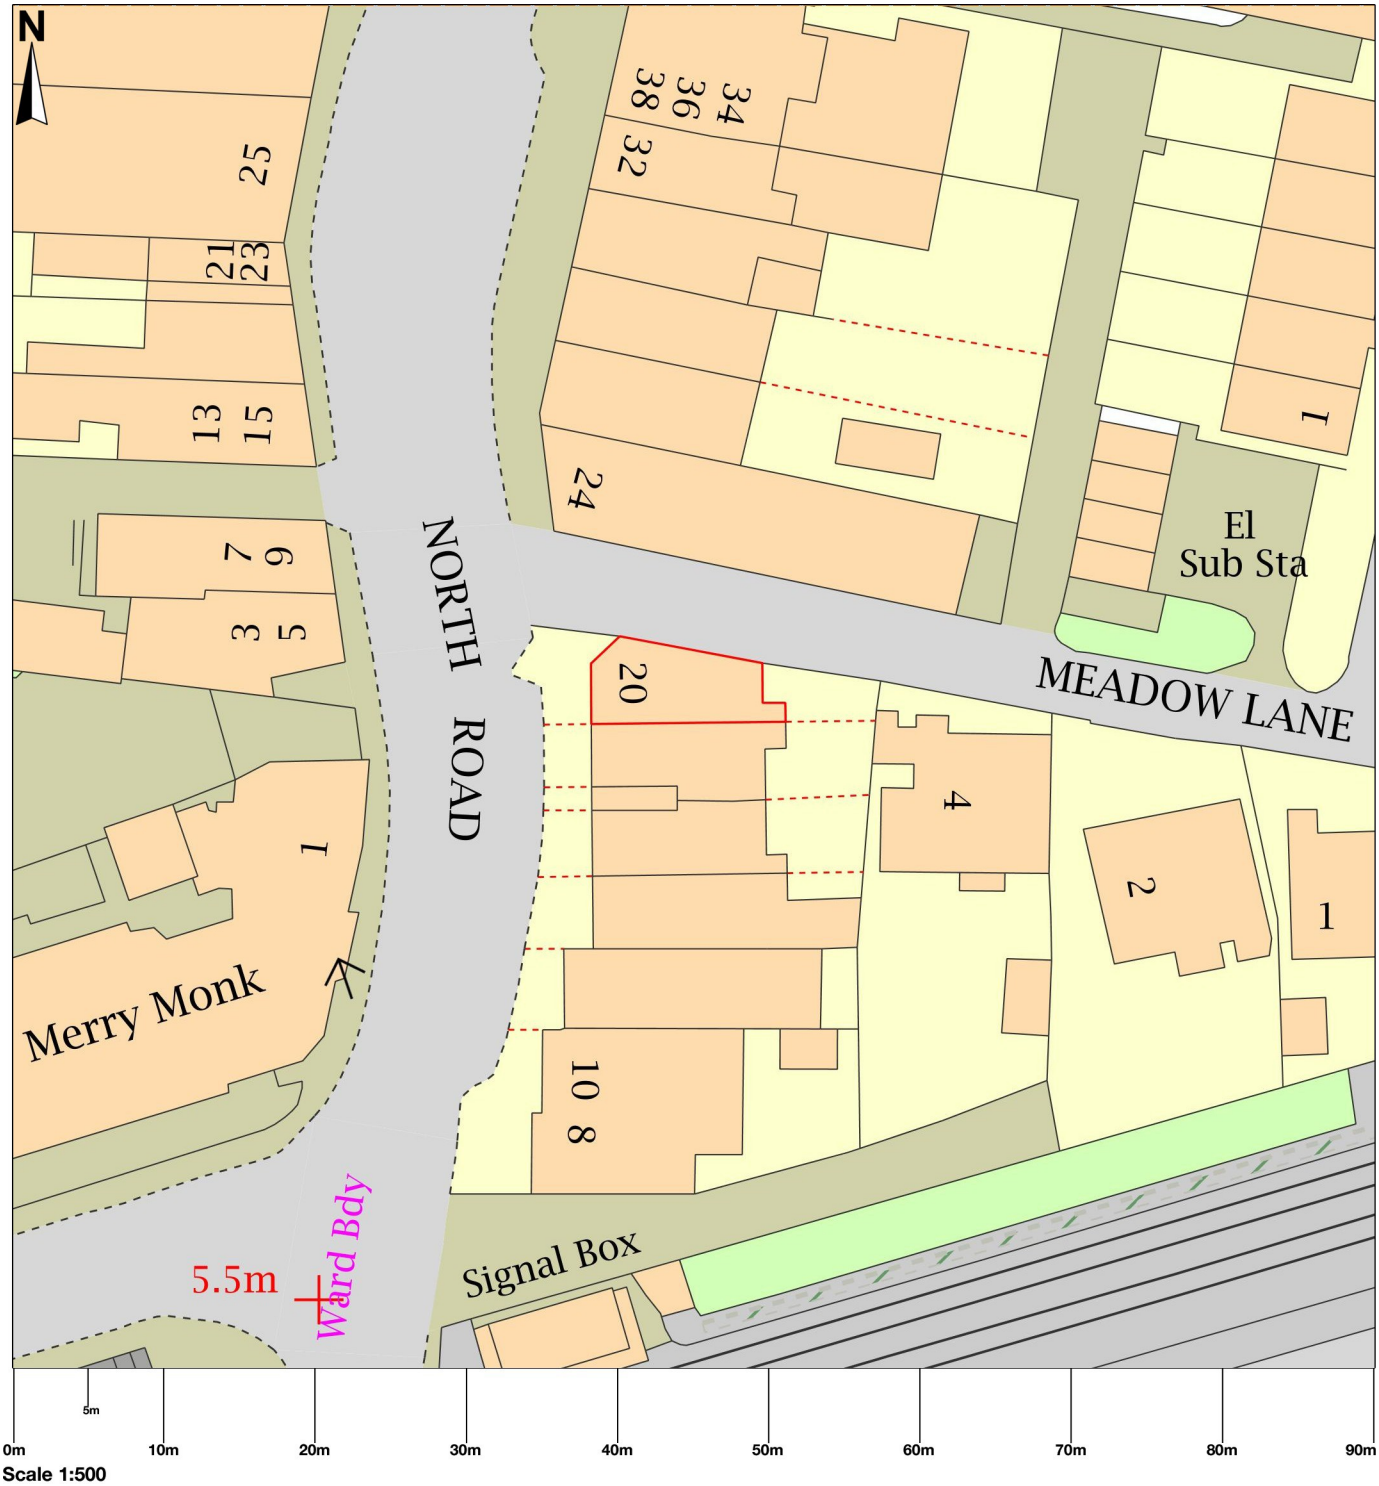

Map area bounded by: 518203,104410 518293,104500. Produced on 07 June 2020 from the OS National Geographic Database. Reproduction in whole or part is prohibited without the prior permission of Ordnance Survey. © Crown copyright 2020. Supplied by UKPlanningMaps.com a licensed OS partner (100054135). Unique plan reference: b90buk/464043/629667