ADUR & WORTHING
PLANNING SERVICES
PLAN | AWDM/1752/19
DATE VALID | 23/1/19

WEST SIDE ELEVATION

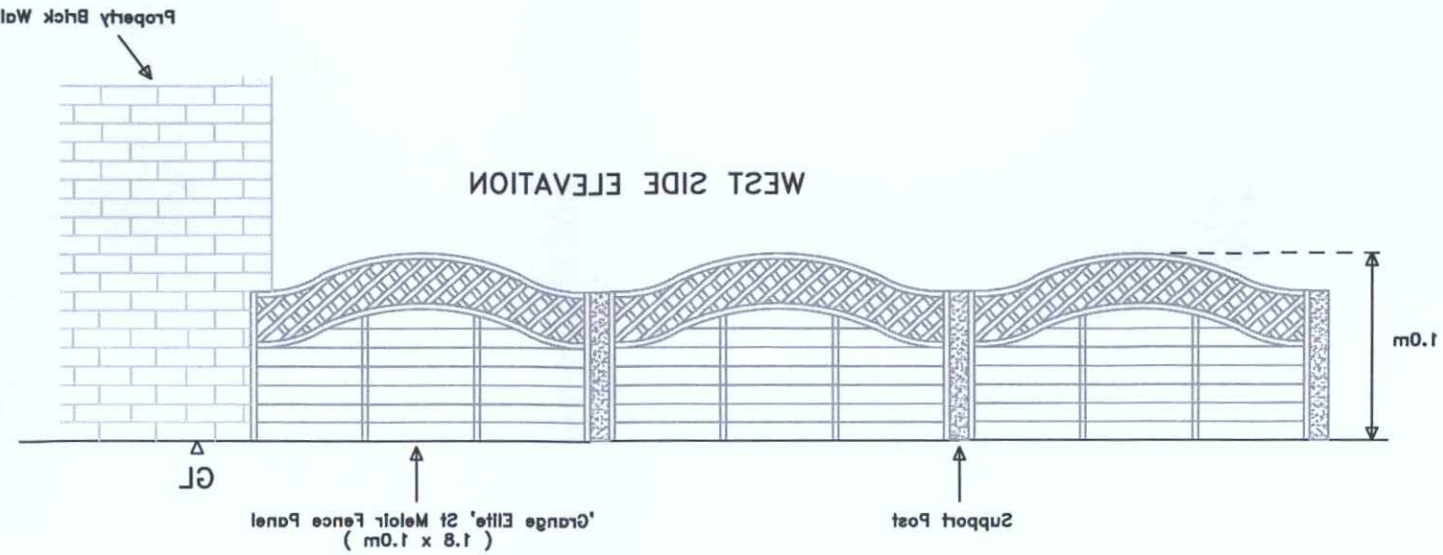

EAST SIDE ELEVATION



Notes

SCALE 1:50
@ A3

8 MALTHOUSE CLOSE, SOMPTING, WEST SUSSEX

Proposed Front Garden Fence – West & East Side Elevations