s c a l e b a r

0m 10m 20m 30m 40m

North

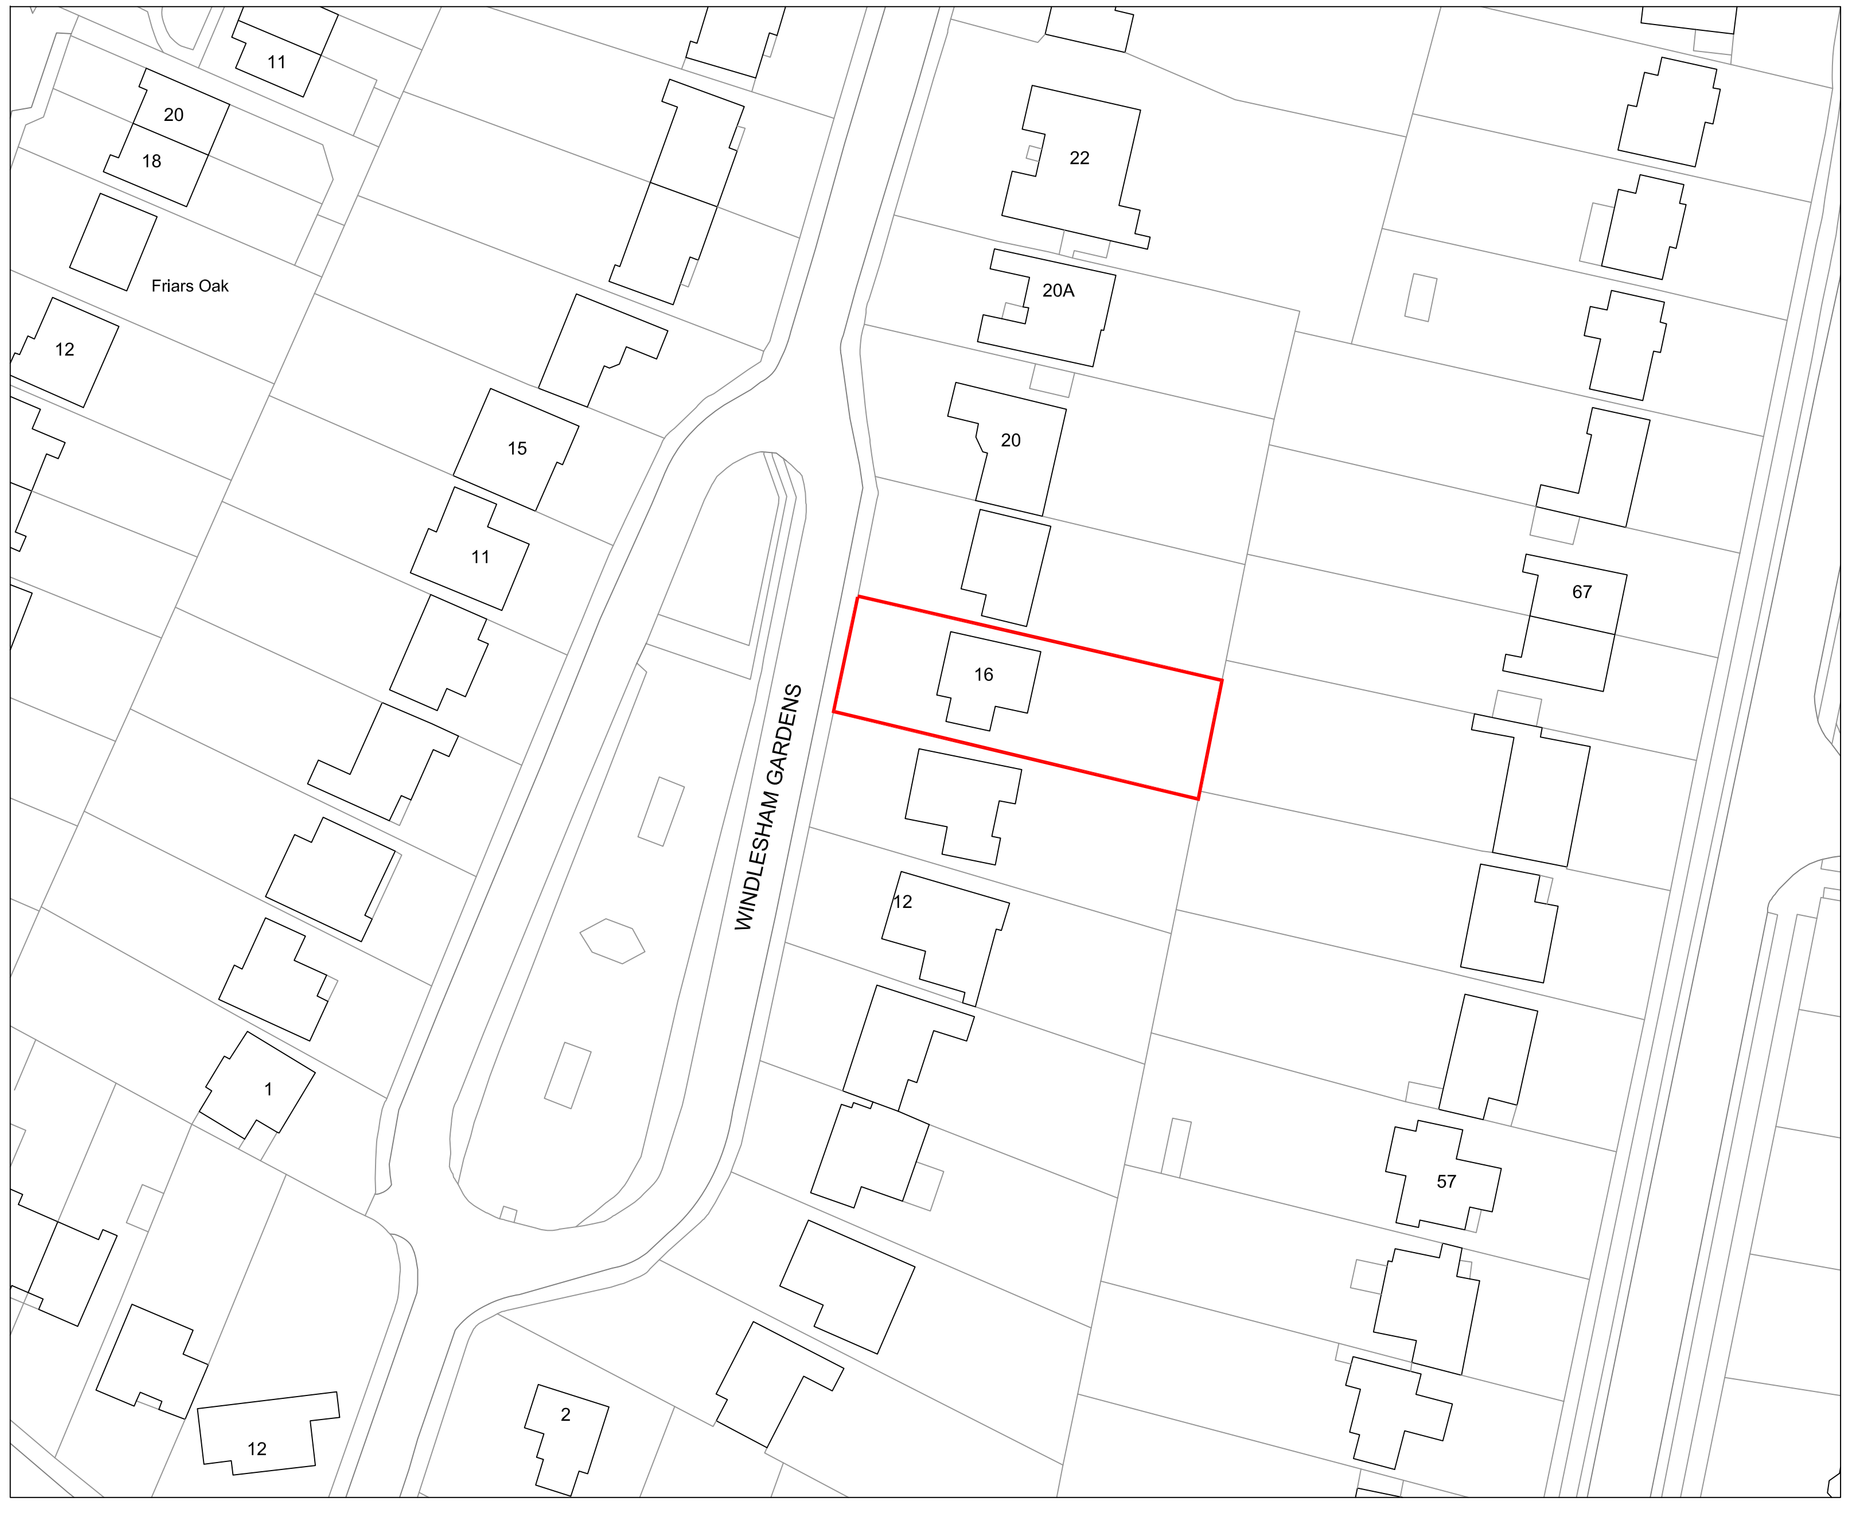

Existing Block Plan (1 : 500 @ A1)

s c a l e b a r

0m 20m 40m 60m 80m 100m

North

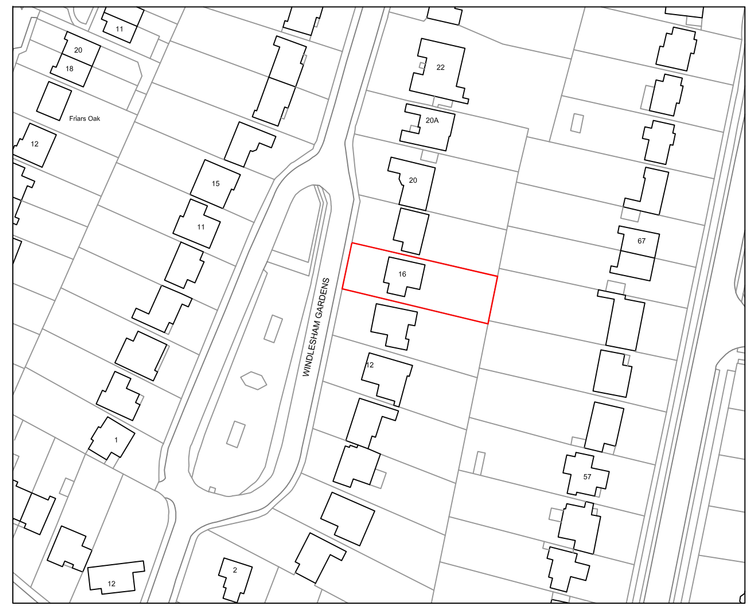

Existing Site Plan (1 : 1250 @ A1)

no.	date	description	by

r e v i s i o n s

KTA limited

architects & designers

80a High Street Steyning West Sussex BN44 3RD

T : **01903 814009** F : **01903 816901**

E : **office@ktaltd.com** W : **www.ktaltd.com**

client	Mr & Mrs Ritchie
job	16 Windlesham Gardens Shoreham-by-Sea BN43 5AD
dwg no.	1045.00
title	Existing Block & Site Plan
drawn by	SM
checked by	KT
scale	1 : 1250 & 1 : 500 @ A1
date	18.03.15

Do not scale off drawing.
Check all dimensions on site before any work commences.
All goods, materials and workmanship to confrom with current Building Regulations, Codes of Practice and British Standards.
This drawing shall not be reused, copied, or reproduced in any form without the prior authorisation of KTA Limited.
Copyright of KTA Limited.