




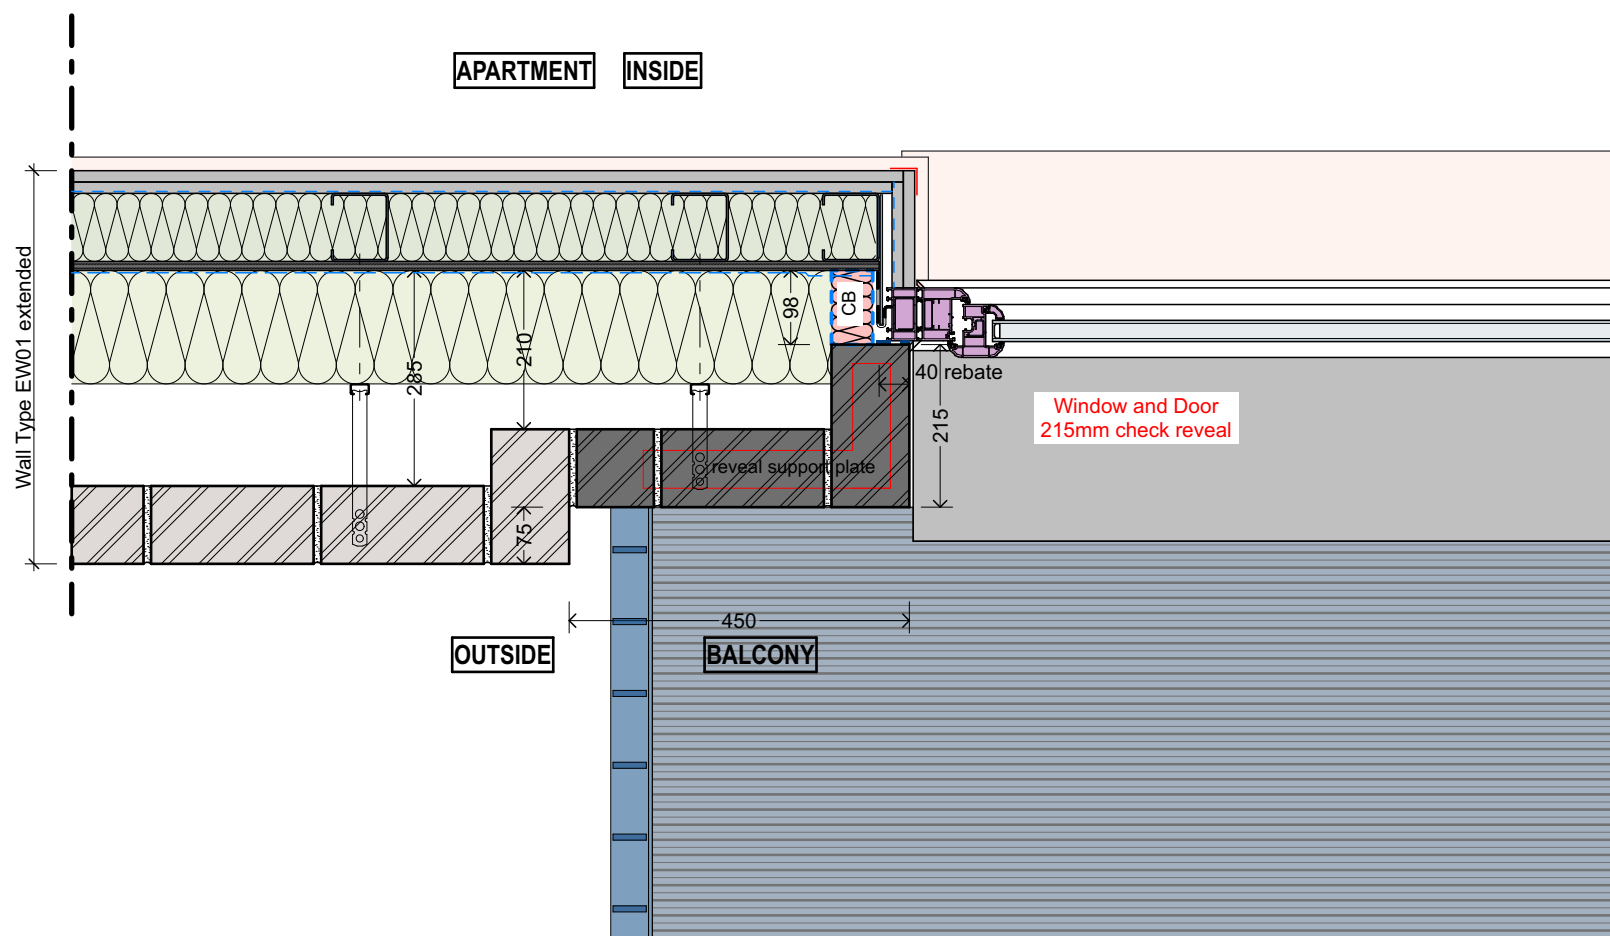

2 Inset balcony elevation (Building 03)
1:20

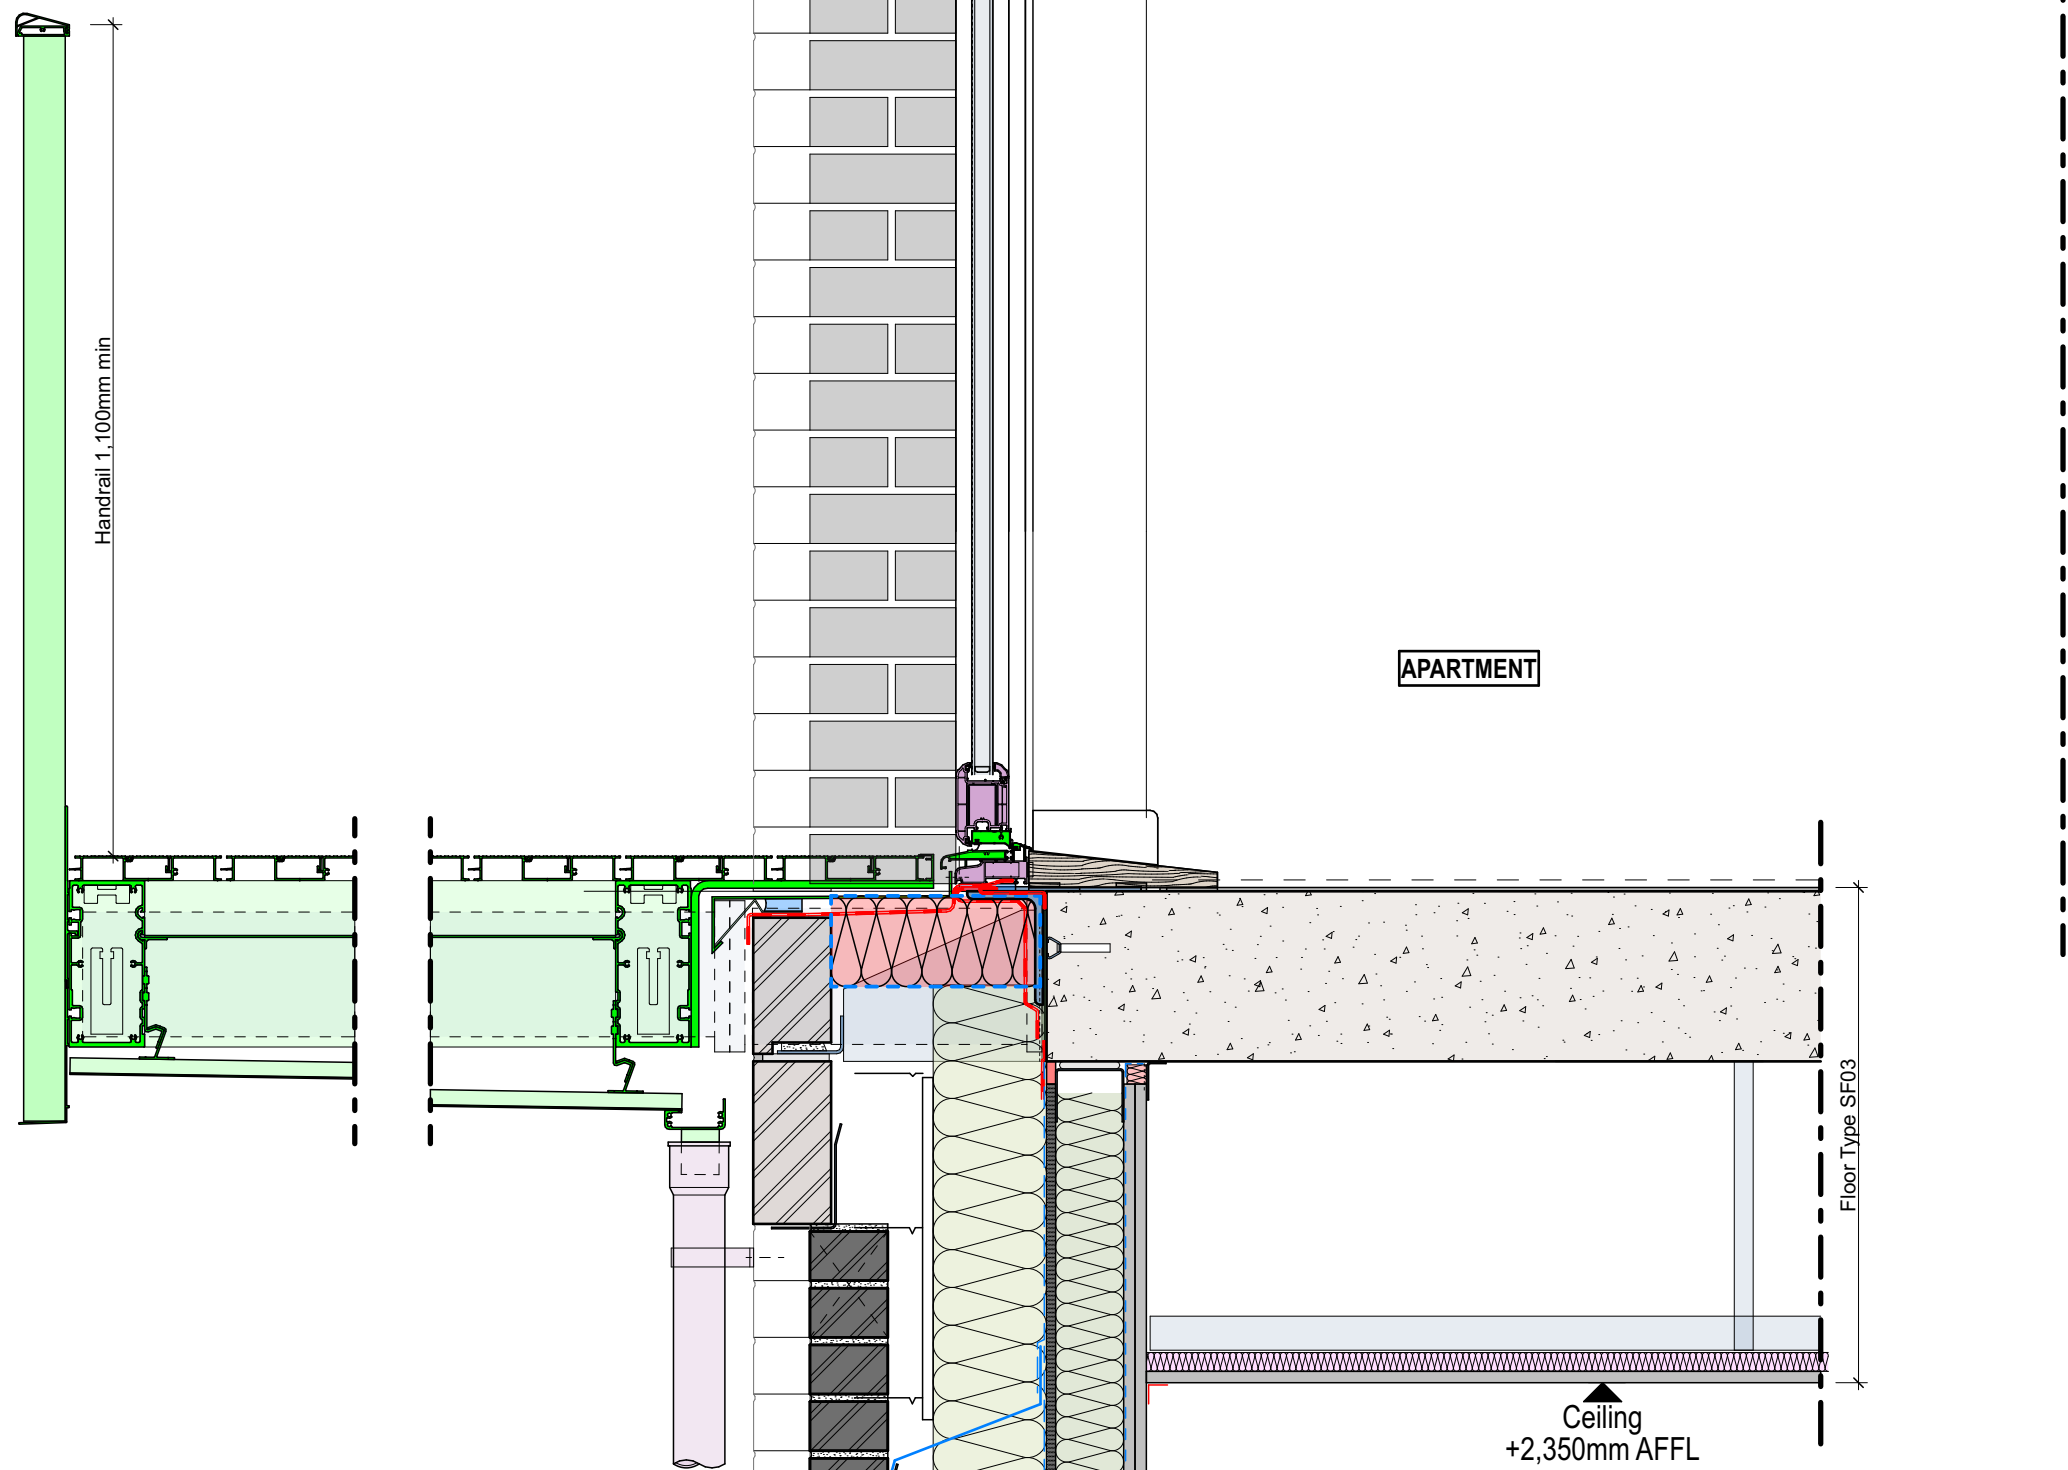

3 Inset balcony - plan detail
1:10

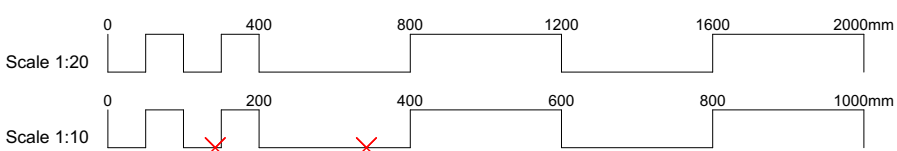

1 Inset Balcony - section detail
1:10

NB: refer to Storey Rods, Sections & Elevations for brick detailing.


Please Note:

This drawing can only be scaled for planning purposes. Dimensions to be checked on site and any discrepancies are to be highlighted to the Architect prior to construction.

Topographical / Ordnance Survey information shown has been prepared by a third party, HGP accept no responsibility for accuracy or completeness of the survey.

This drawing is to be read in conjunction with all other project drawings, construction notes and / or project specifications including those by other project consultants and specialists. All discrepancies should be reported immediately.

Design subject to detail development / approval. Measurements and accommodation schedules are subject to amendments following coordinated input by others. Costings cannot be finalised until approval / confirmation by relevant authorities and client.

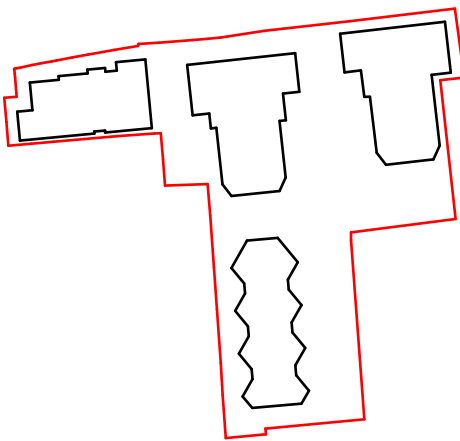

LEGEND

- 1B2P
- 2B3P
- 2B4P
- Commercial Unit

VIVID

P01	Issued for Section 73 Application	04.09.26	RH	MLE
Rev	Description	Date	DB	CB

Parapet and Inset Balcony B02 and B03

PROJECT	Brighton Road - Old Frost's Garage	JOB NO	25.026
SCALE	1:10, 1:20 @ A1	DATE	Sept 2026
DRAWN BY / CHECKED BY	RH / MLE	REVISION	P01
DWG#	25.026-HGP-ZZ-XX-D-A-0601		

hgp