



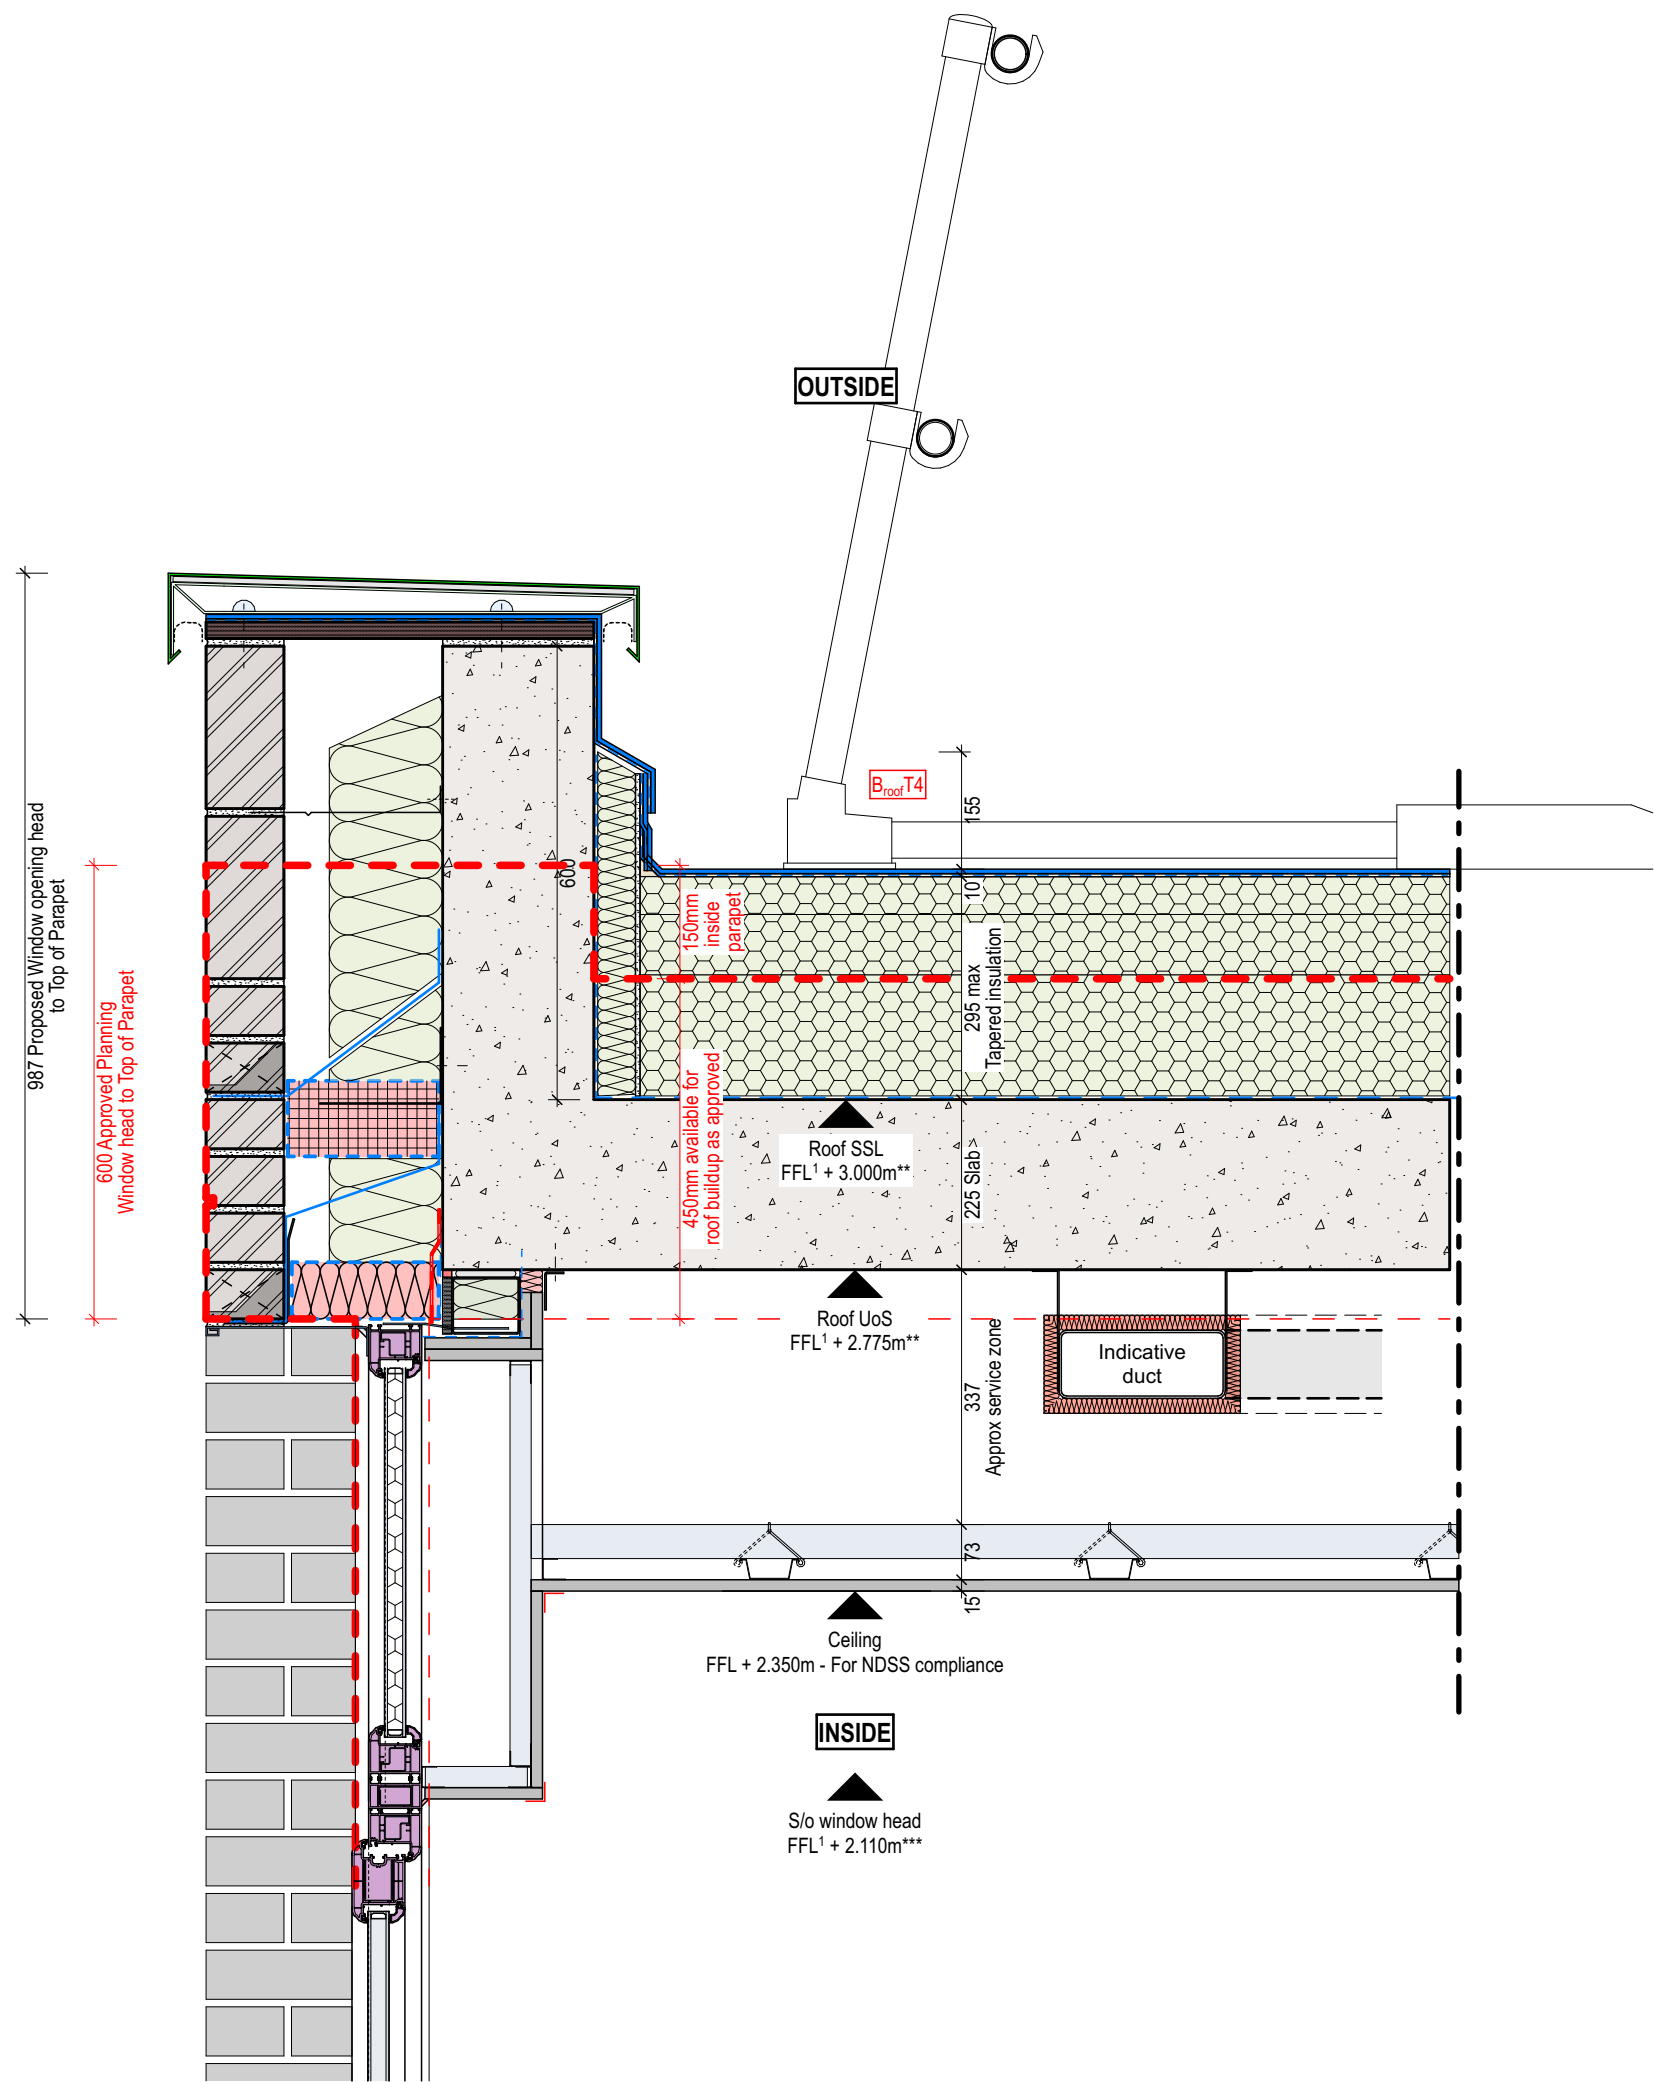


1 Building 02-03 Flat roof Parapet
1:10



2 Building 02-03 Top floor Elevation
1:20

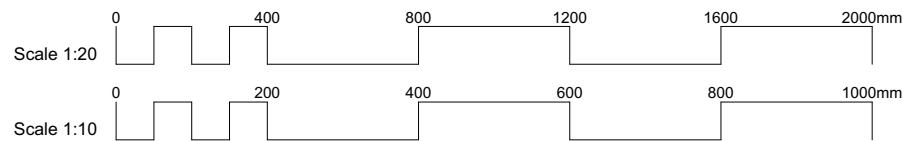

× × × ×

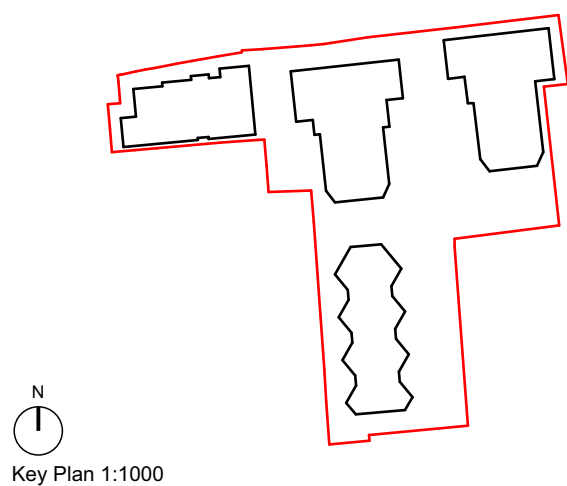

Key Plan 1:1000



Parapet Detail - Flat Roof Height Increase

PROJECT Brighton Road - Old Frost's Garage	JOB NO 25.026
SCALE 1:10, 1:20, 1:1 @ A2	DATE Sept 2026
DRAWN BY / CHECKED BY AVC / MLE	REVISION P01
DWG# 25.026-HGP-ZZ-XX-D-A-0602	

P01	Issued for Section 73 Application	04.09.26	RH	MLE
Rev	Description	Date	DB	CB

© HGP Architects Ltd.
Furzehall Farm, Wickham Road,
Fareham, Hampshire, P016 7JH

01329 283 225
email@hgp-architects.co.uk
hgp-architects.co.uk

