





1 North Parapets - Approved Planning
1:50



2 North Parapets - Proposed Planning
1:50
Stack bonded brickwork with
alternating recesses

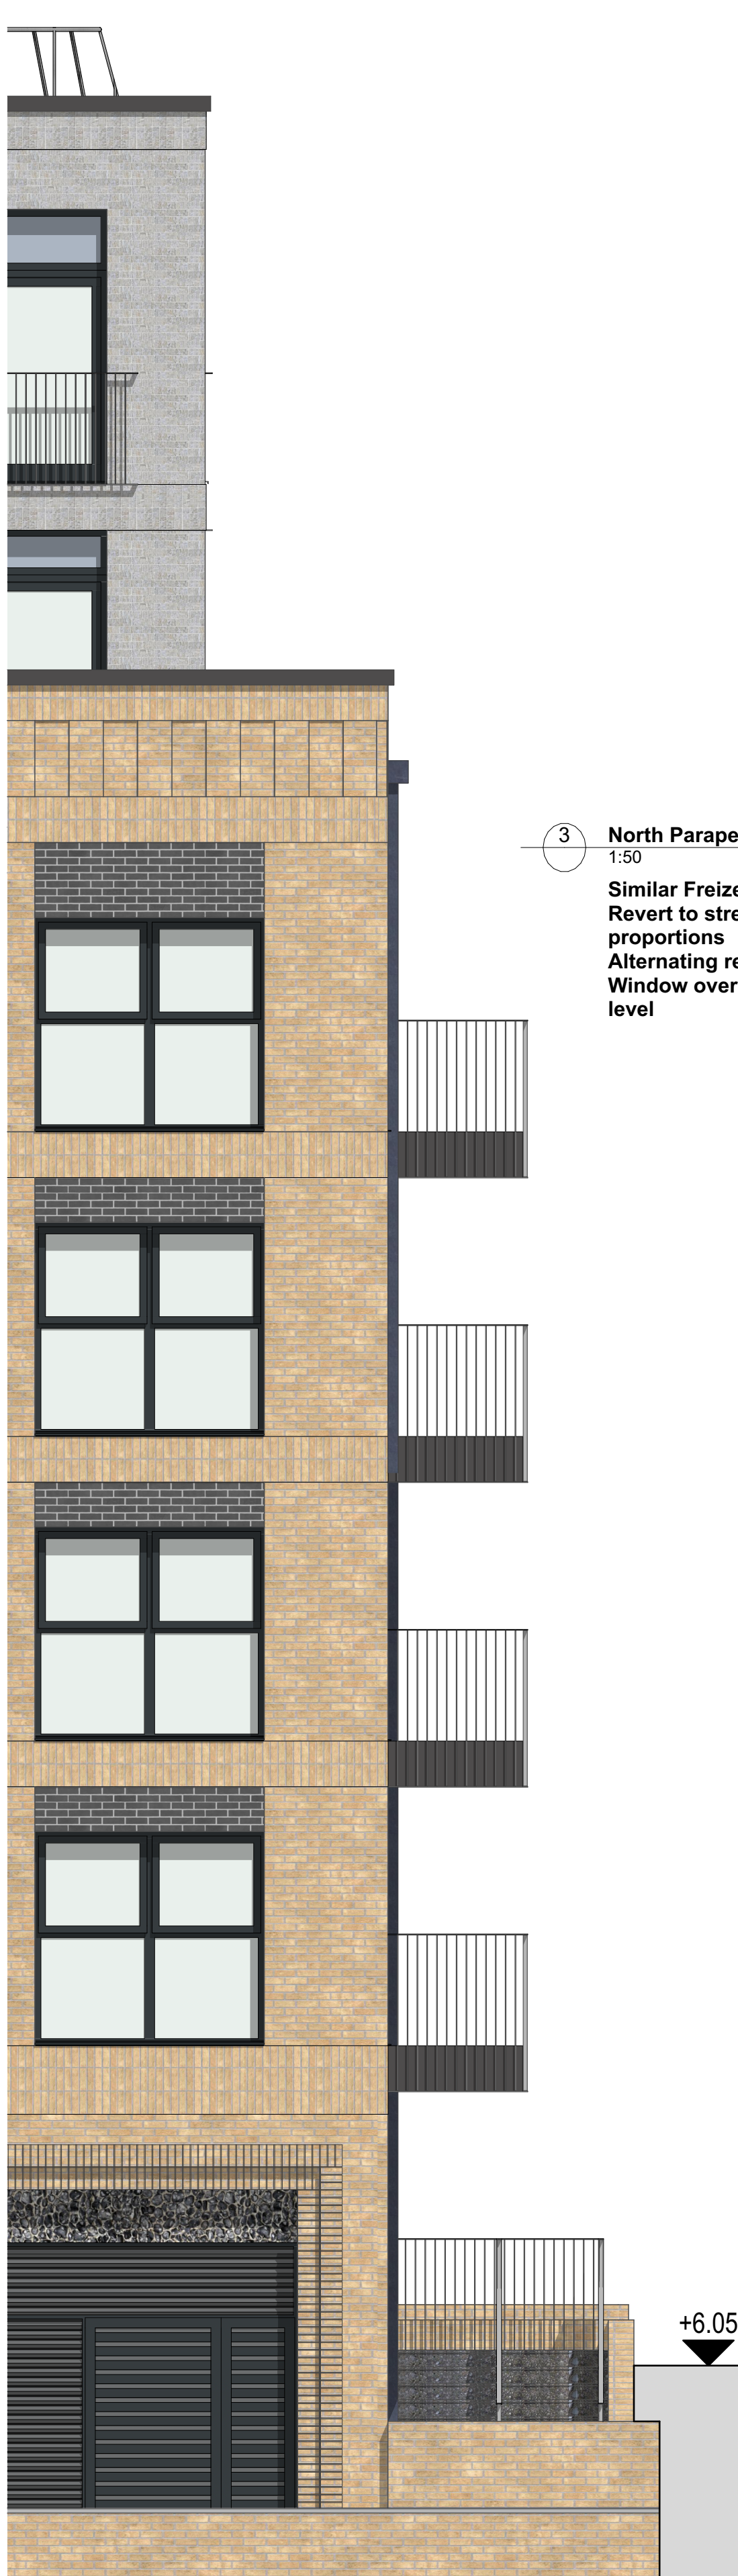

3 North Parapets - Alternative Proportions
1:50
Similar Freize to original scheme
Revert to stretcher bond to keep
proportions
Alternating recesses
Window overpanels higher at higher
level

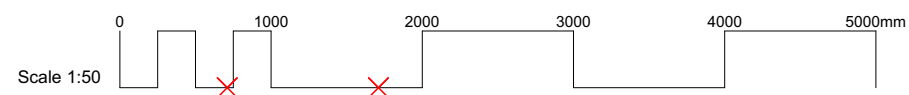


Please Note:
This drawing can only be scaled for planning purposes. Dimensions to be checked on site and any discrepancies are to be highlighted to the Architect prior to construction.

Topographical / Ordnance Survey information shown has been prepared by a third party, HGP accept no responsibility for accuracy or completeness of the survey.

This drawing is to be read in conjunction with all other project drawings, construction notes and / or project specifications including those by other project consultants and specialists. All discrepancies should be reported immediately.

Design subject to detail development / approval. Measurements and accommodation schedules are subject to amendments following coordinated input by others. Costings cannot be finalised until approval / confirmation by relevant authorities and client.

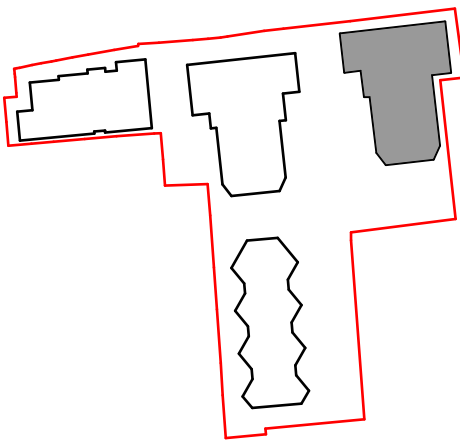

LEGEND

- 1B2P
- 2B3P
- 2B4P
- Commercial Unit

VIVID

P01	Issued for Section 73 Application	04.09.26	RH	MLE
Rev	Description	Date	DB	CB

Parapet Brick Detailing Comparison

PROJECT Brighton Road - Old Frost's Garage	JOB NO 25.026
SCALE 1:50 @ A1	DATE Sept 2026
DRAWN BY / CHECKED BY RH / MLE	REVISION P01
DWG# 25.026-HGP-ZZ-XX-D-A-0603	

hgp