



Pre-Existing Ground Floor Plan
Scale 1:50 @A1 / 1:100@A3

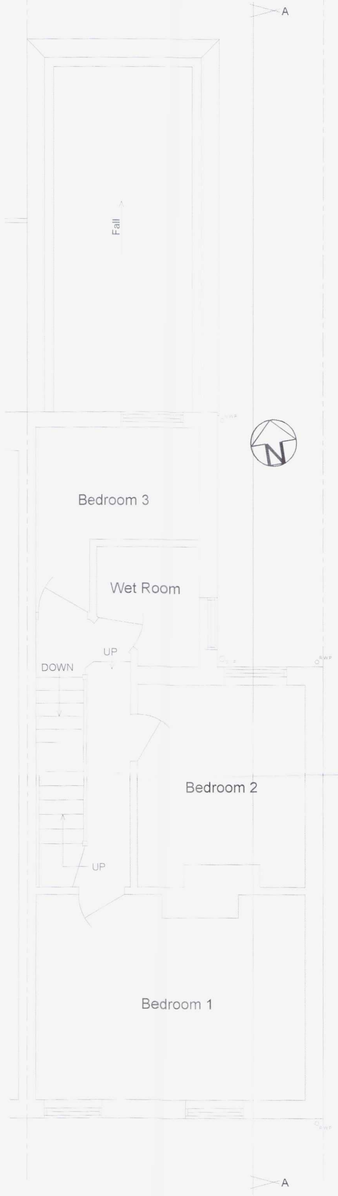

Pre-Existing First Floor Plan
Scale 1:50 @A1 / 1:100@A3

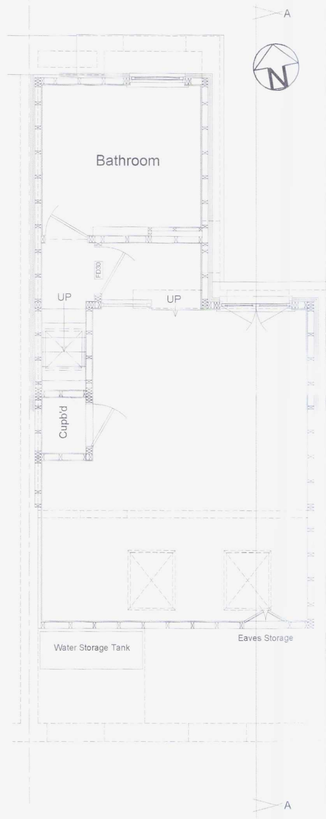

Pre-Existing First Floor Plan
Scale 1:50 @A1 / 1:100@A3


1:50


1:100


Notes

0207/16

18 FEB 2016

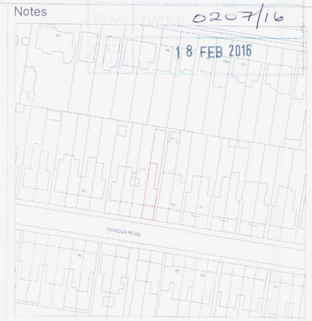

Location Plan (Existing)
Scale 1:1250 @A1 / 1:2500@A3

1:1250

1:2500




Site Plan (Existing)
Scale 1:500 @A1 / 1:1000@A3

1:500

1:1000

Rev.	Date	Revision Detail / Comments

Amendments

Richley Design & Construction

Client.....
Mr Will Machin

Project.....
49 Gordon Road, Shoreham

Drawing Title.....
Pre-Existing Floor Plans

DWG No....
2016/005-01

Rev....
A

Drawn By.....
RDS

Date.....
28/01/2016

Drawing Scale.....
Varies @ A1/A3

Check all Dimensions on site before all works are commenced
All Goods, Materials & Workmanship to conform with current Building Regs
© Copyright of Richley Design & Construction

Richley Design & Construction
Email: richleydesignandconstruction@sky.com Tel: 01273 682650
191b Freshfield Road, Brighton, East Sussex. BN2 9YE