




End elevation (west)

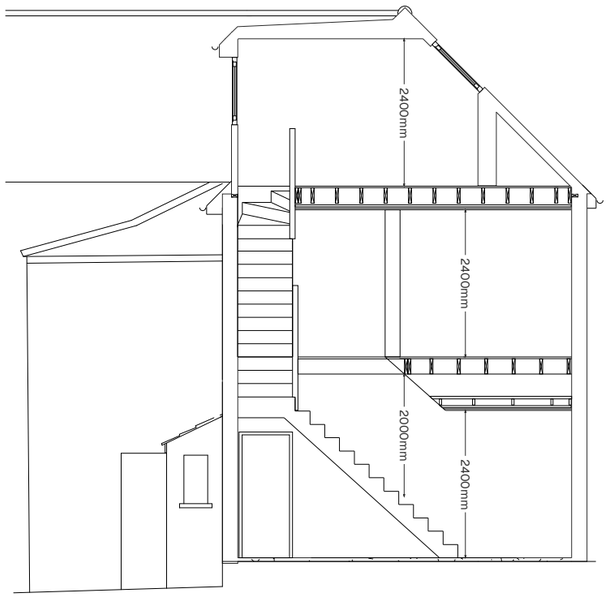

Lyndhurst road elevation (south)

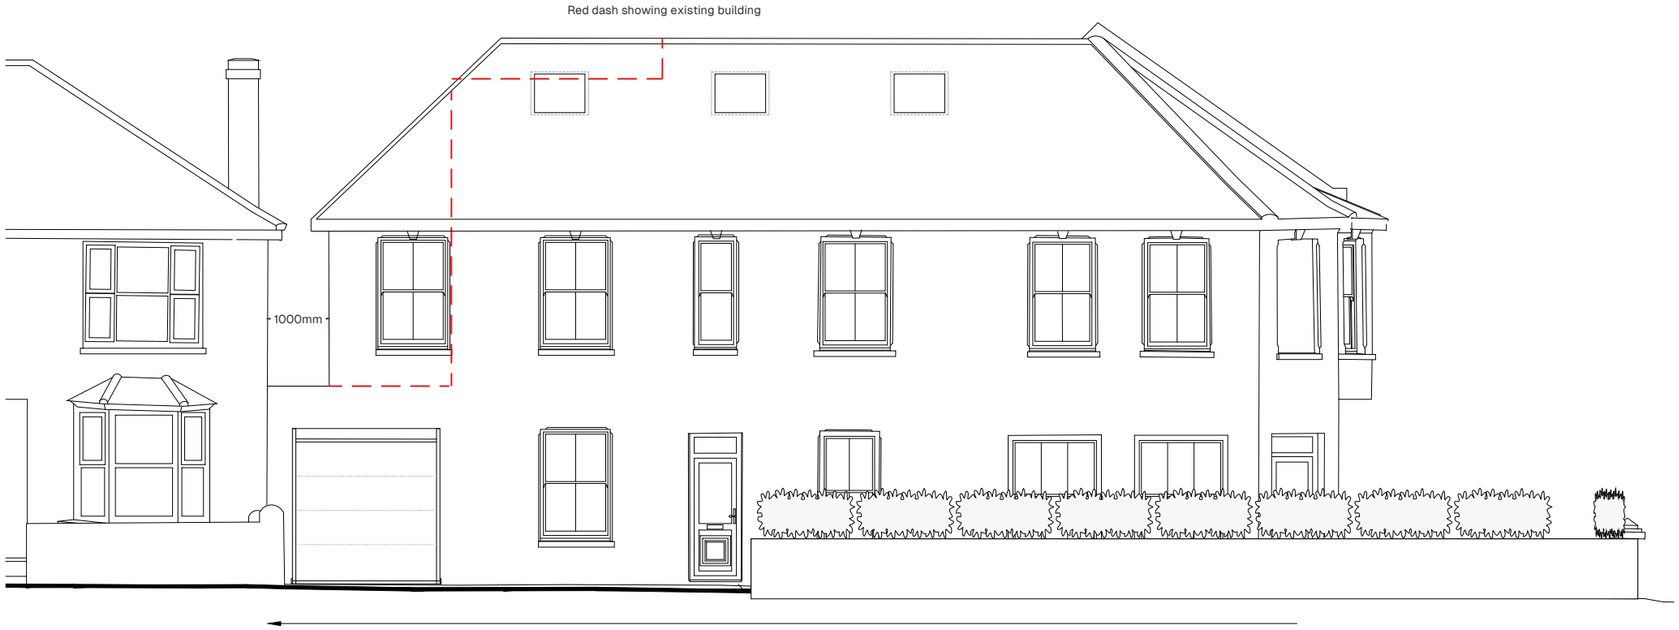

Park road elevation (east)

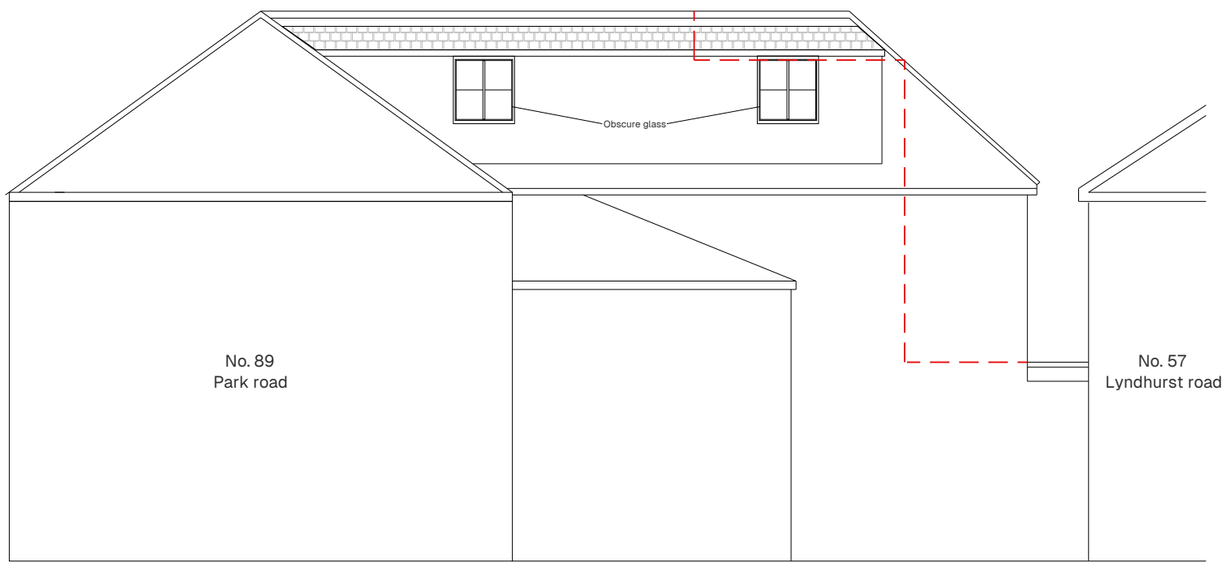

Rear elevation (north)

0 10m

SCALE

Address: 59-61 Lyndhurst road, Worthing, BN11 2DB.

Description: Drawings for 1no. 2 bed & 3no. 1 bed scheme

Scale: 1:50 @ A1/1:100 @ A3

Date: 18/07/2026

Drawn by: R. Turner

Drawing no: 003/1