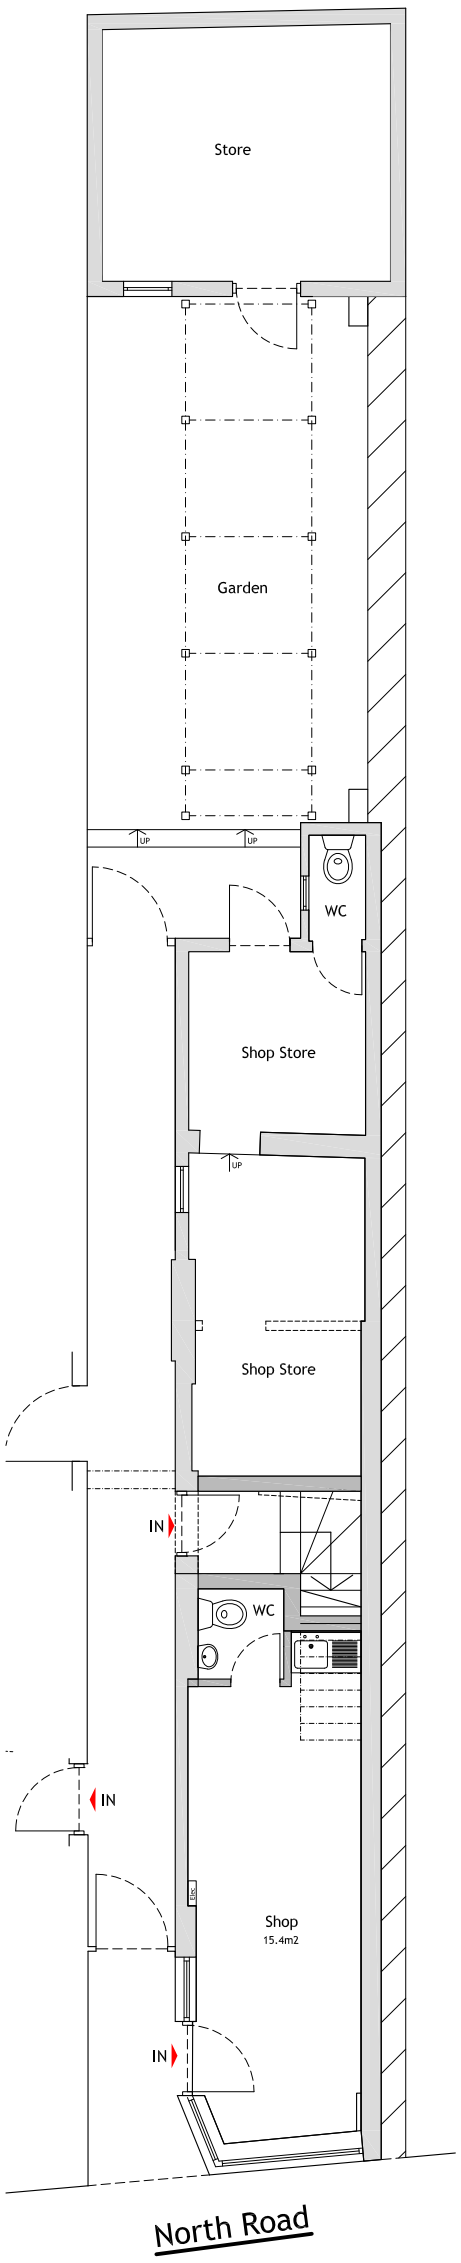

+00 Ground Floor Plan 1:100

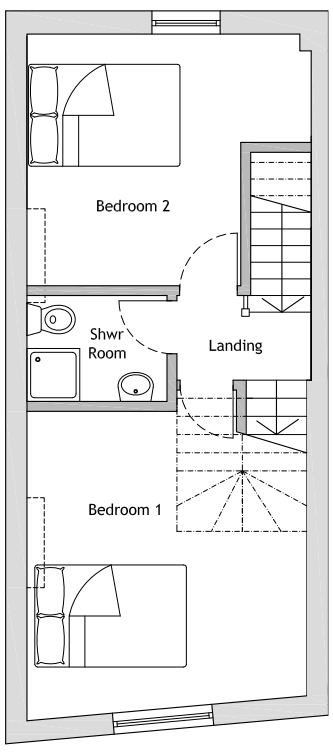

+01 First Floor Plan 1:100

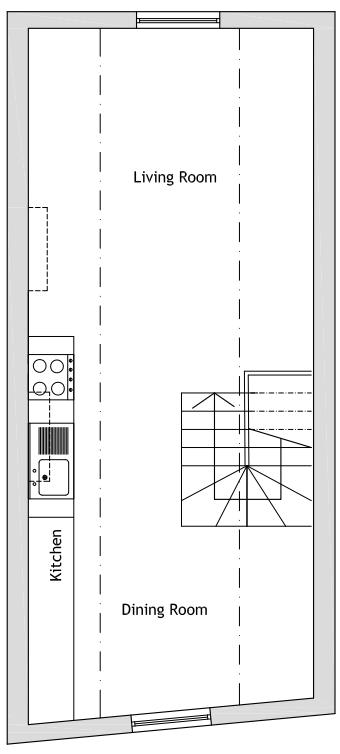

+02 Second Floor Plan 1:100

Printing Notes - This document is A2 Size
To print this document accurately to the intended scale, ensure that print settings are set to 'Actual Size' or 'No scaling'
Do not print 'Fit to page'
Drawings not for construction

A2 page

Scale in Metres 1:100

0 1 2 3 4 5 6 7 8 9 10

revision date description

Telephone 01273 271 250 Mobile 07811 270 338
info@brightonleaseplans.co.uk - www.brightonleaseplans.co.uk
Brighton Lease Plans is a trading name of Revolver Creative Ltd

project
23 North Road
Lancing
BN15 9AH

client

date Sept 2018
scale 1:100@A2
drawn rl

drawing
Proposed Plans - PD

drawing number 18-B05-30
revision .

© Revolver Creative Limited