AMENDED

ADUR & WORTHING
NG SERVICES
AWDM/0115/13
VALID 1.5.13

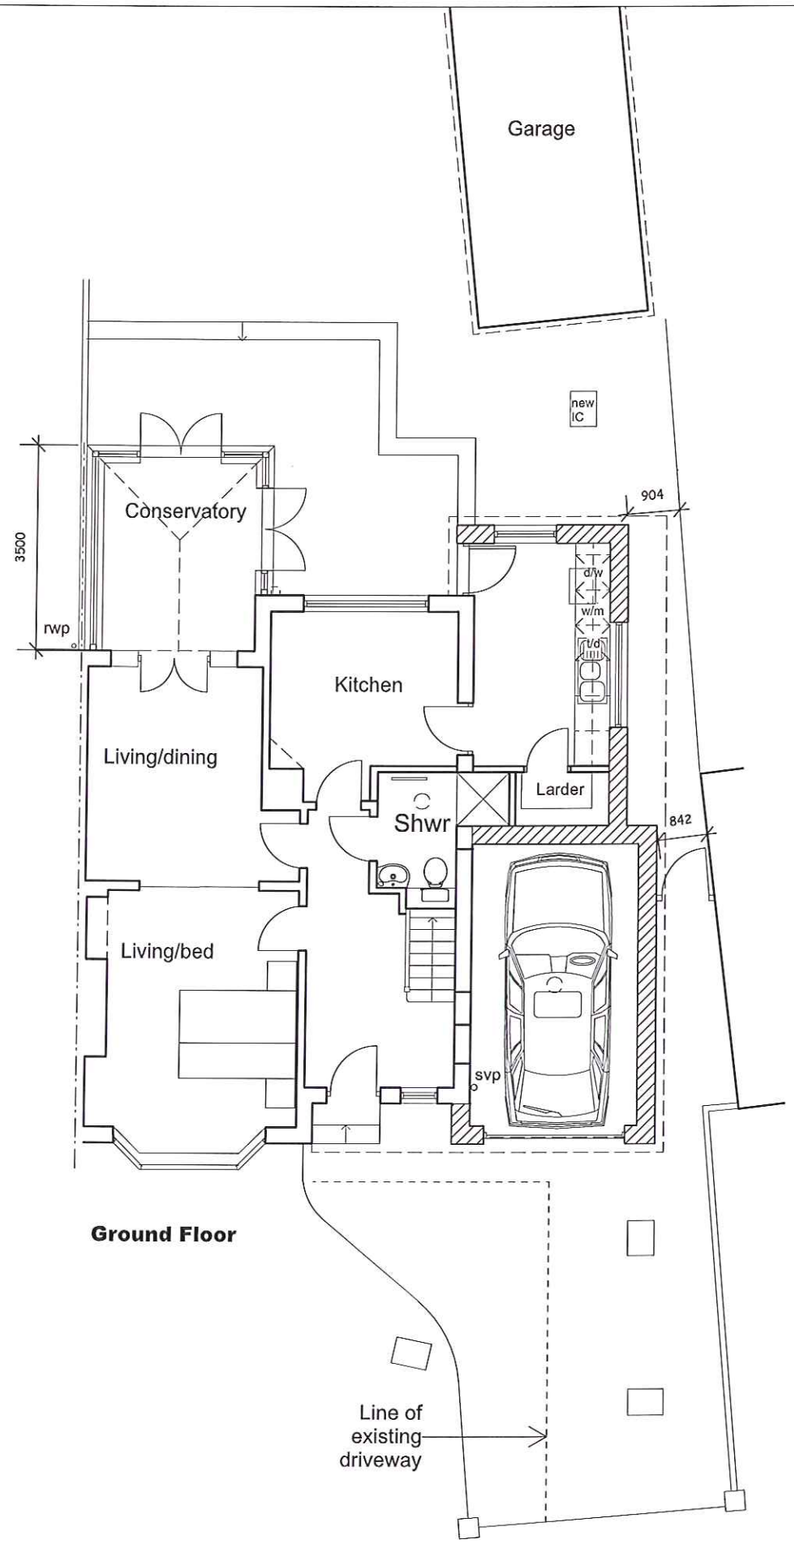

Ground Floor

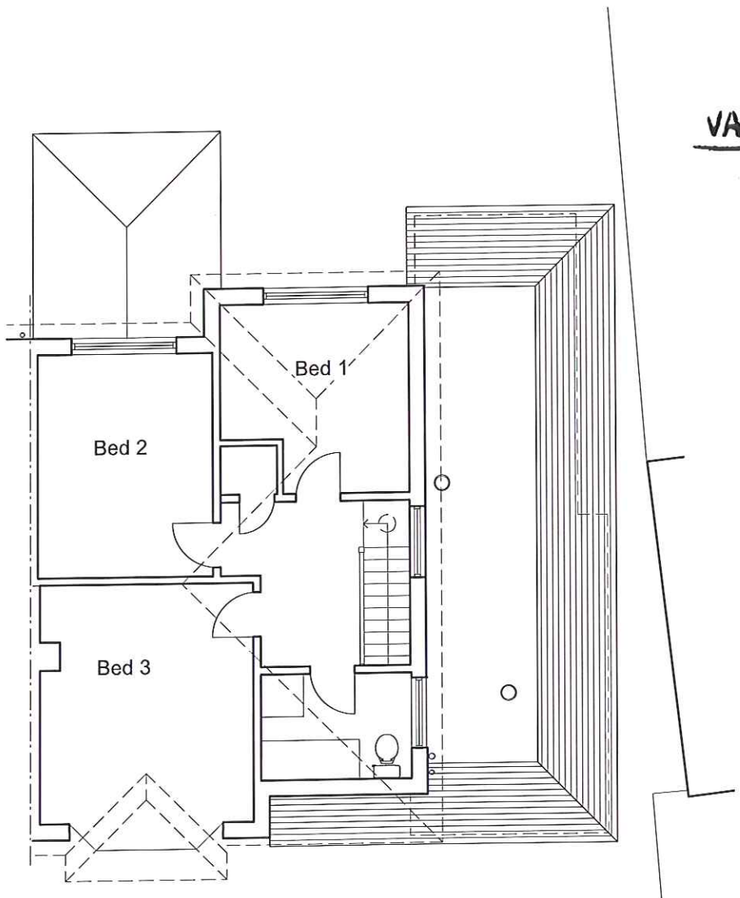

First Floor

N

D Reduced pitch to side extension	1 May 2013
C Pitched roof to side extension and garden room changed to conservatory north wall within boundary	17 April 2013
B Plannning	29 Jan 2013
A Garage height redued	17 Jan 2013
Revision Notes	Date

eskay architects
62 Parkside
Shoreham-by-Sea
BN43 6HA
tel: 01273 441 591

project
39 Hawkins Rd, BN43 6TH

drawing
Proposed Plans

ref	dwg no.	rev
CE	02	D

scale	size	date
1:100	A3	Jan 2013

status
Planning