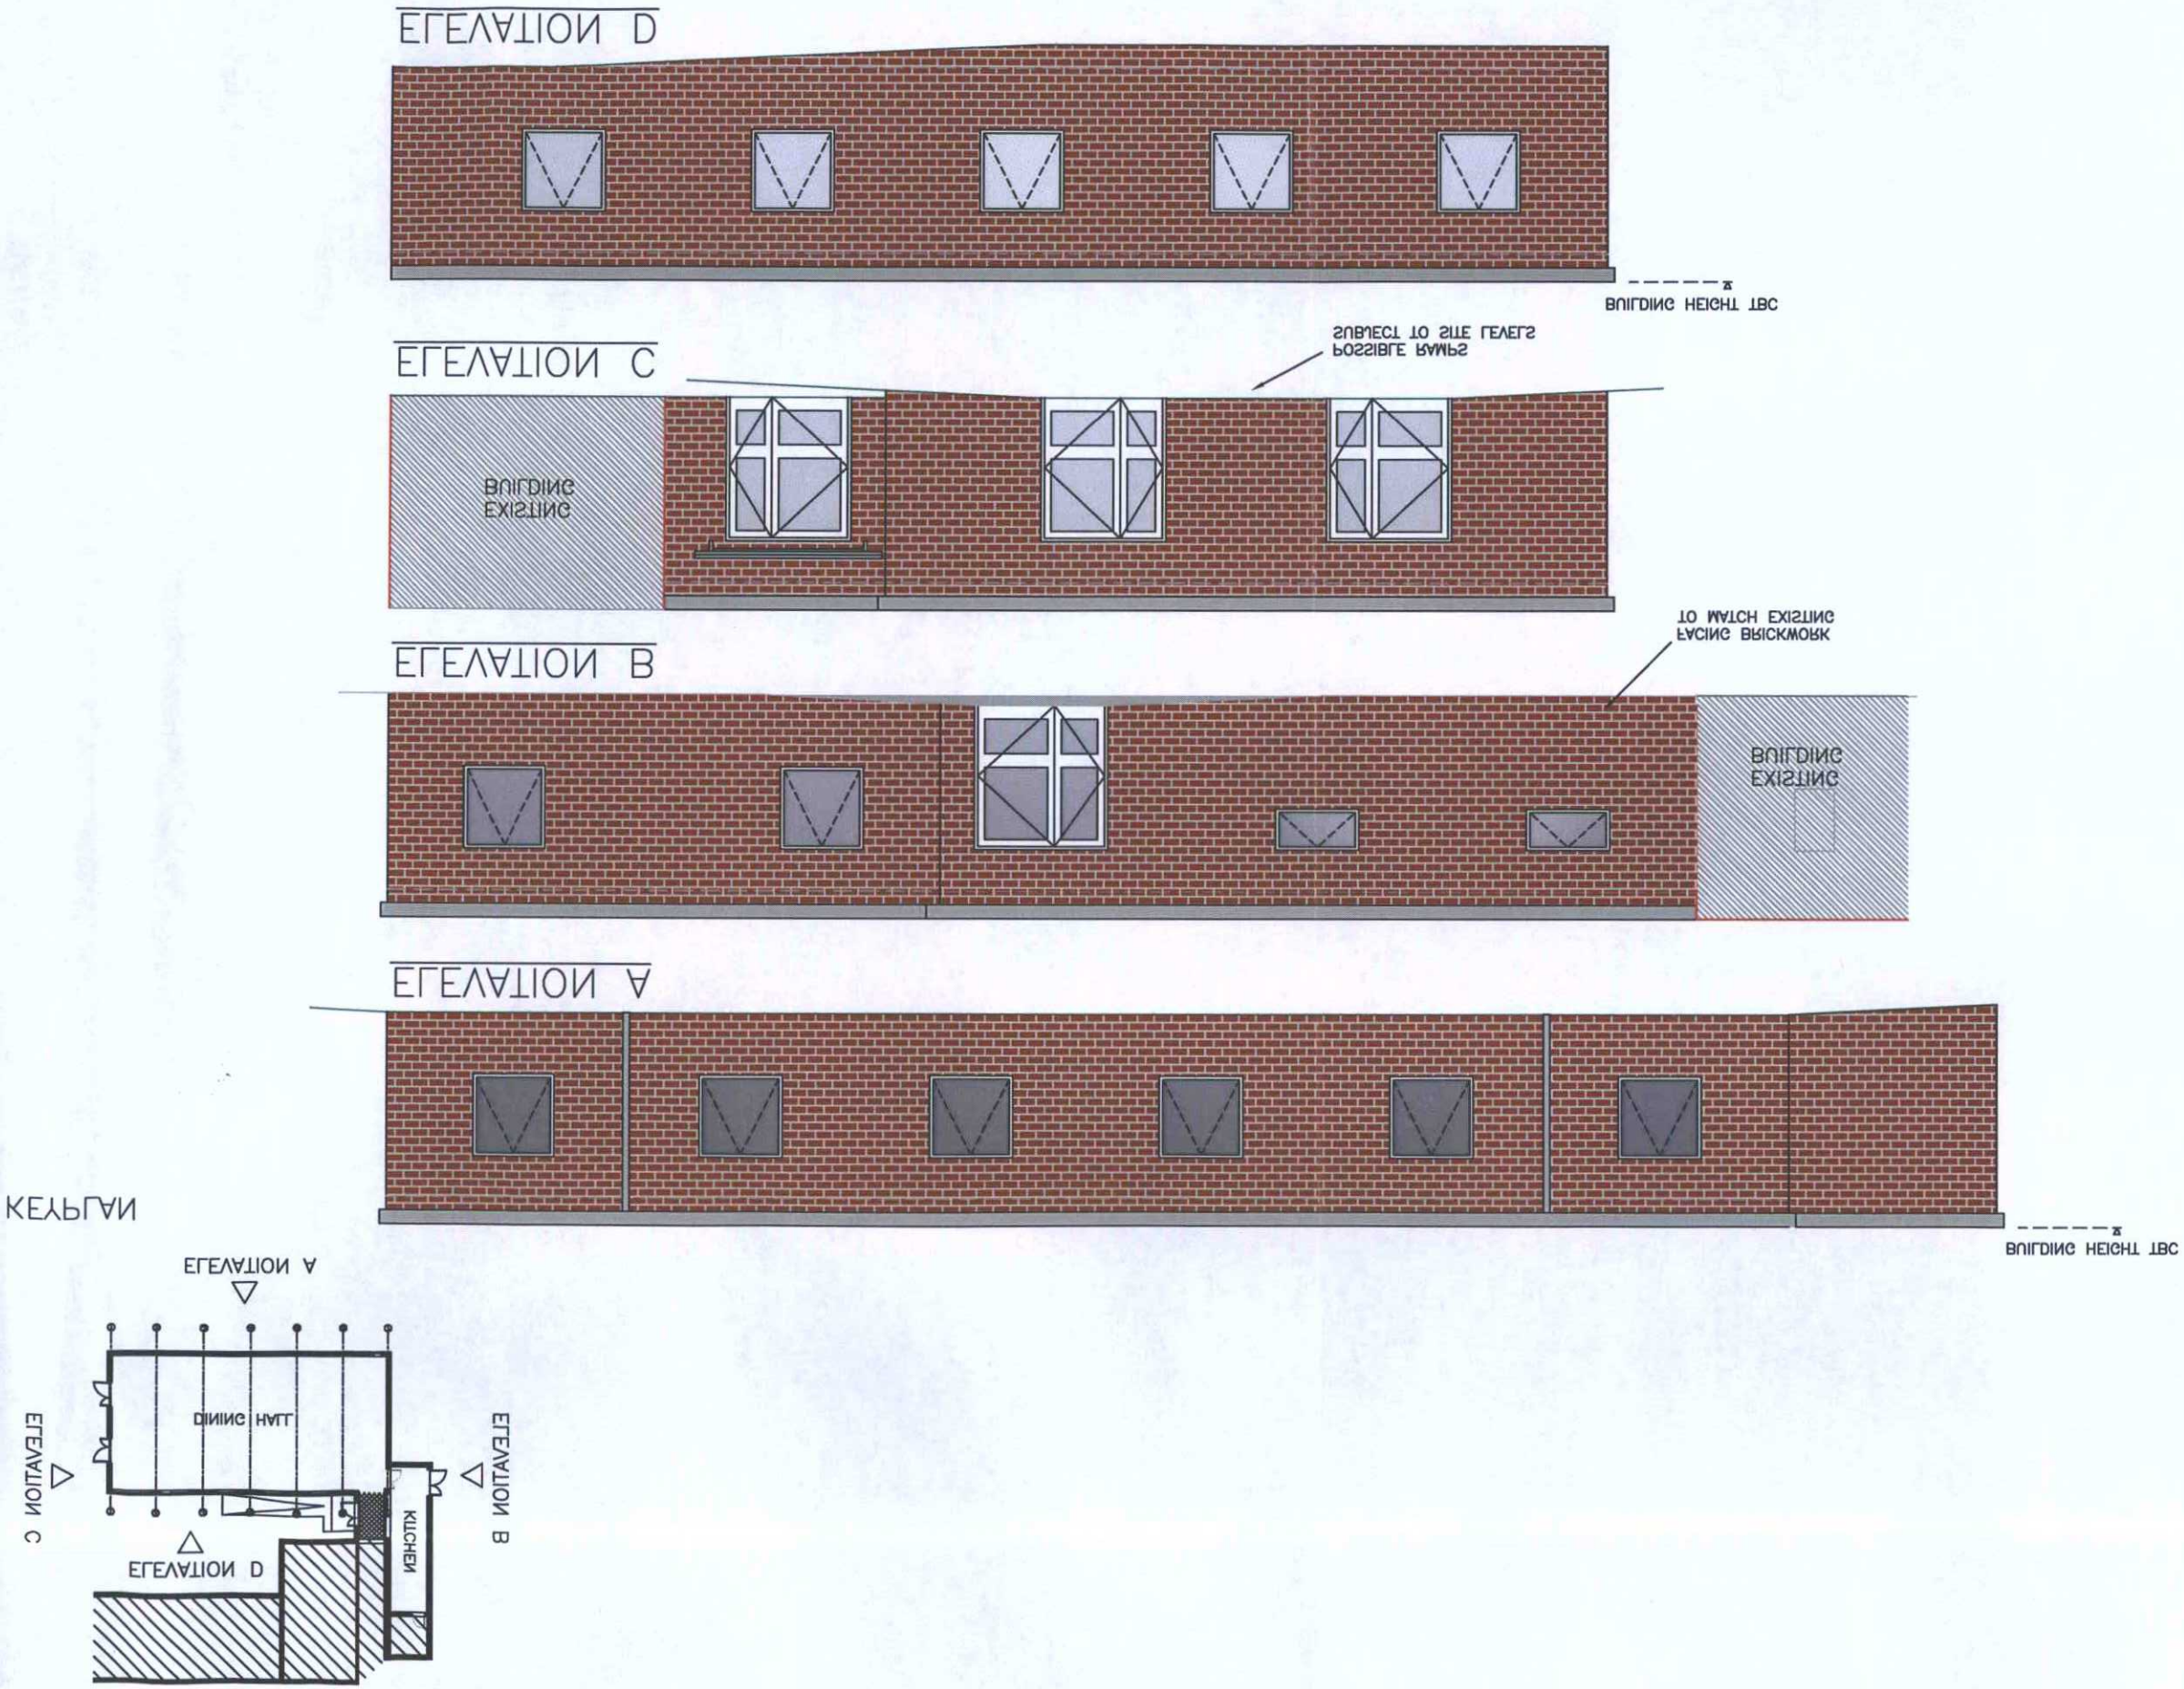

CHECKED BY	CMC	REVISION	A
DATE	06.01.14	SHEET No.	02
DRAWN BY	LB	CONT. No	UW024
SCALE	1:100	ENG No.	-

Title

ELEVATIONS

Project

PRIMARY SCHOOL
THE GLOBE

Client/Architect

PROPERTY TECTONICS

WEBSITE:- www.elliottuk.com
E-MAIL :- construction@as.elliottuk.com
TELEPHONE:(0113) 3936900
MORLEY - LEEDS LS27 0RY
CLIFFE PARK - BRUNTCLIFFE ROAD
WESTLAND HOUSE - 9 CLIFFE PARK WAY
An ALGECO SCOTSMAN Company

REV	DESCRIPTION	BY	DATE	CHK.D
A	TO ELEVATION A. KITCHEN EXTENSION ADDED	LB	10.01	CMC

FOR INFORMATION

DATE	18 FEB 2014
PLAN	AWDM/0211/14

PLANNING SERVICES
ADUR & WORTHING

Notes

1. This drawing is the copyright of Elliott and must not be reproduced without written consent.
2. Do not scale drawing, work to figured dimensions.
3. All tolerances to be in accordance with the relevant British Standards.