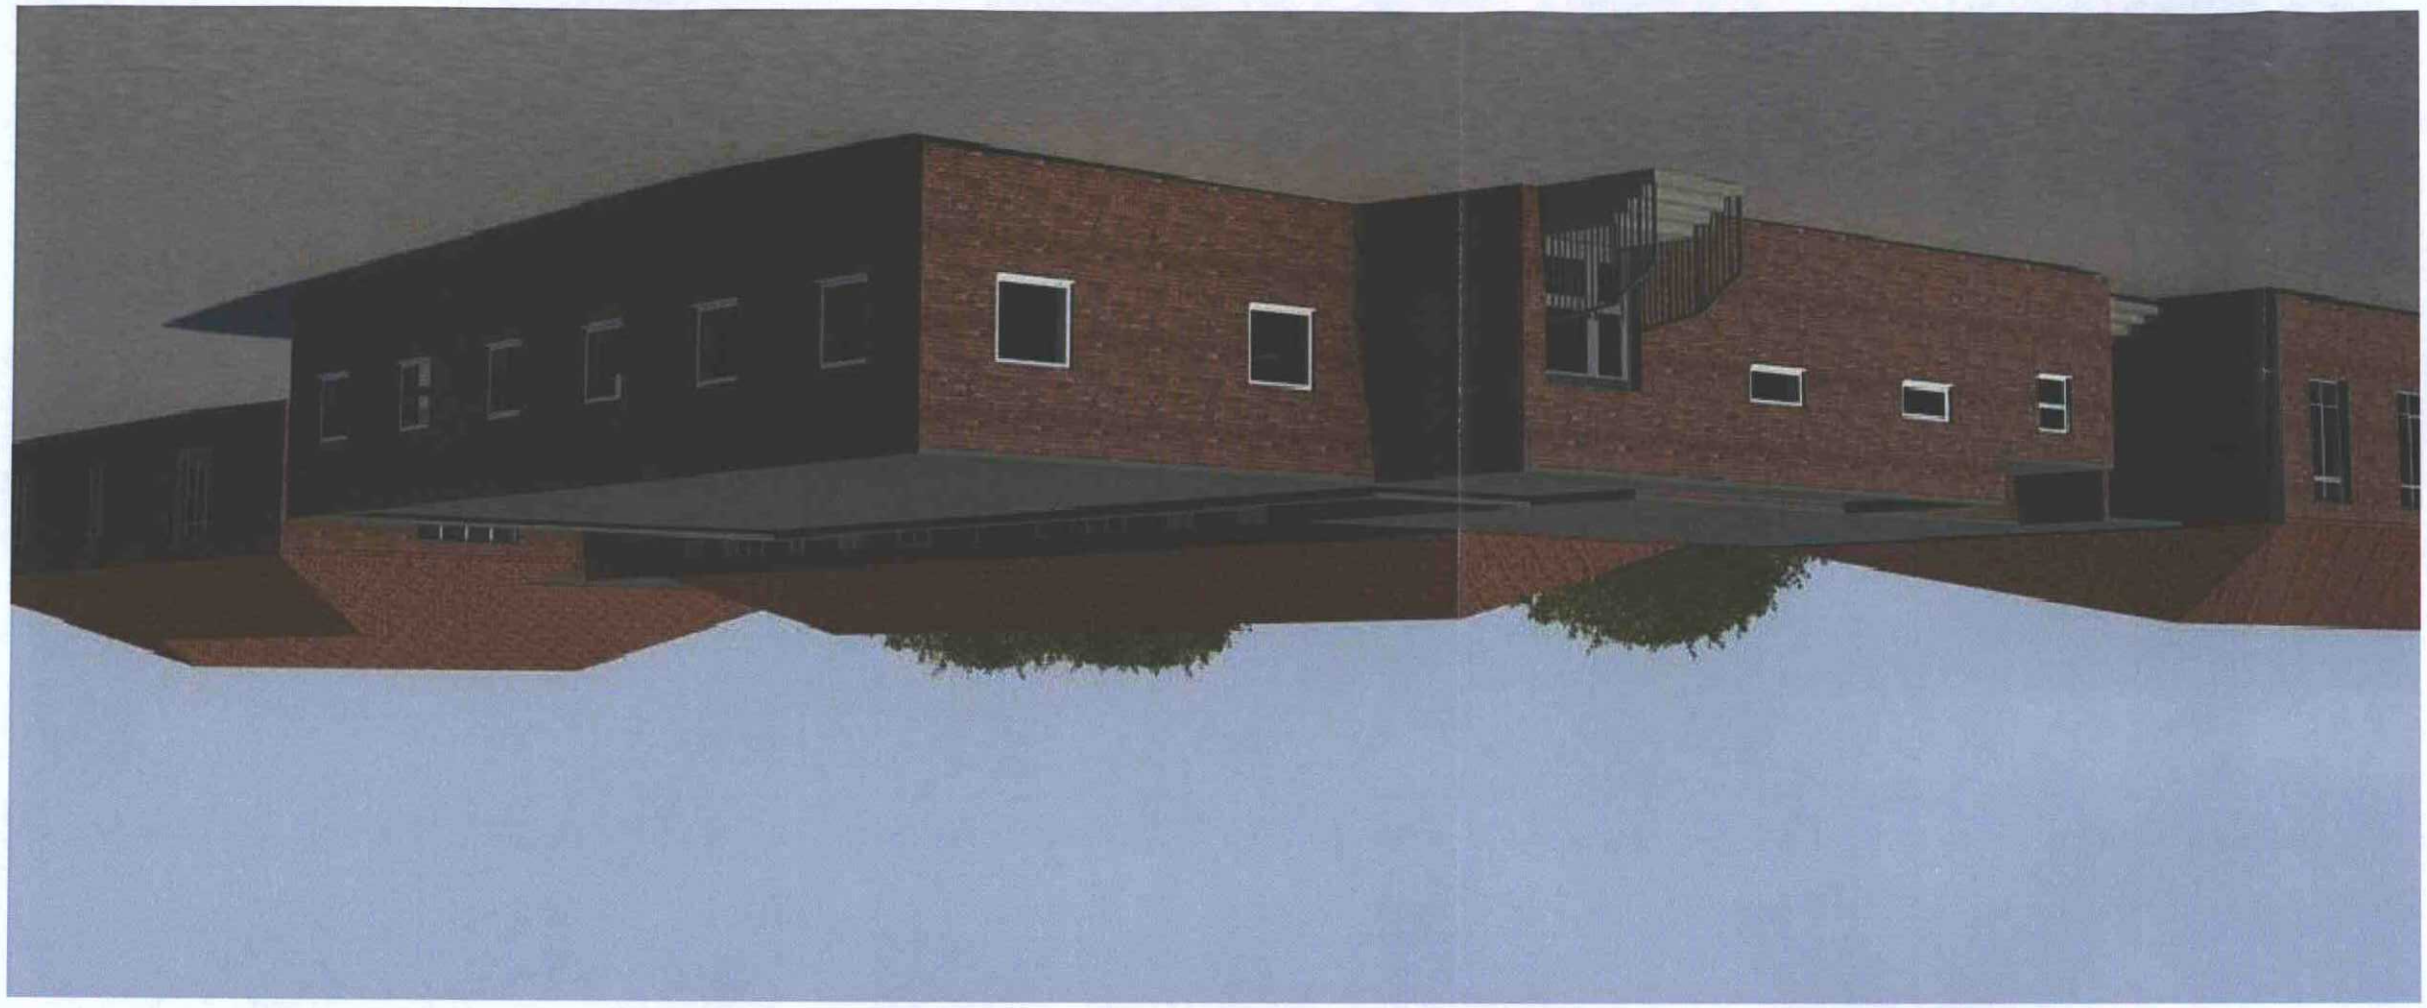

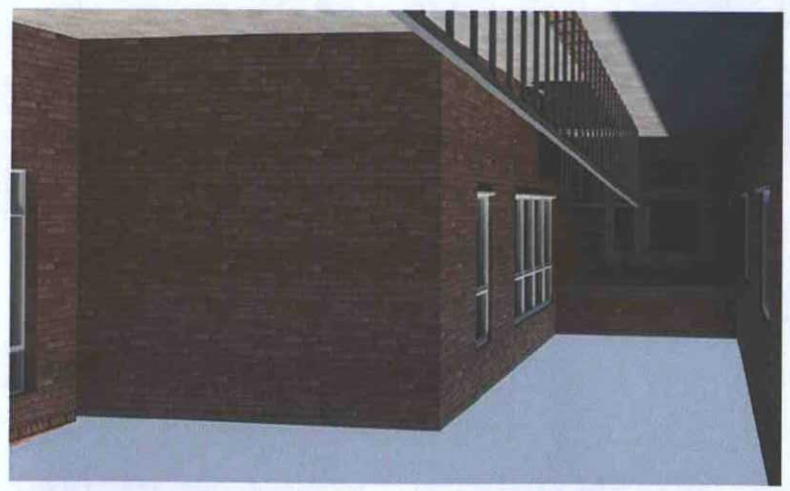

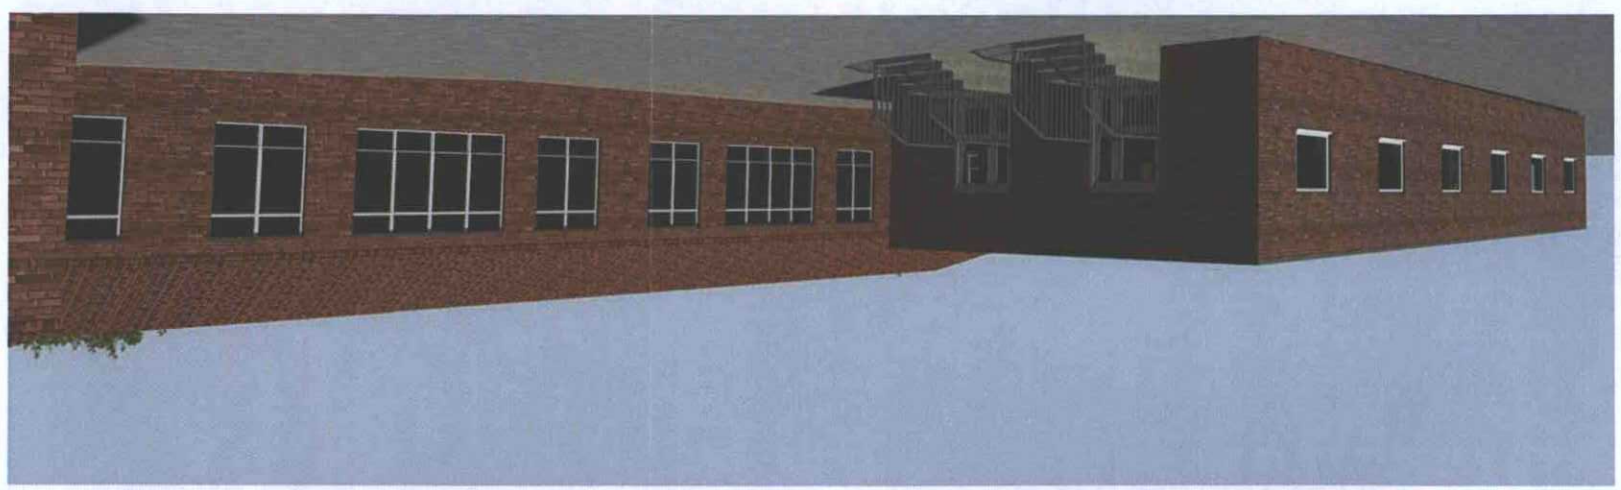

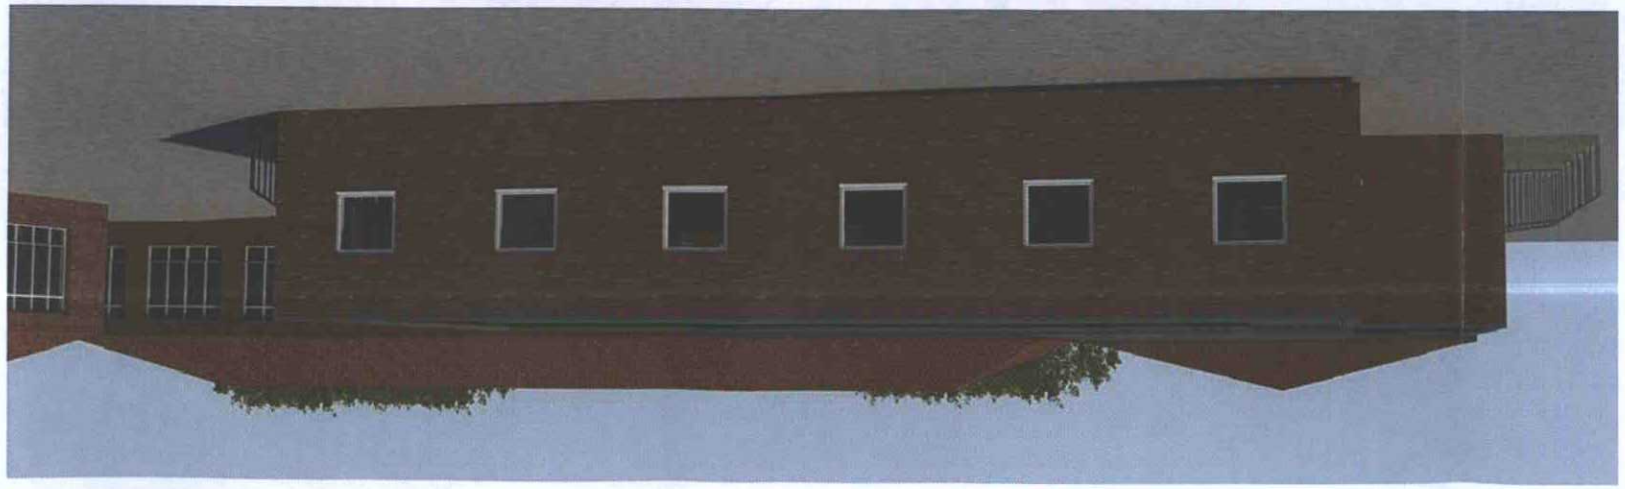

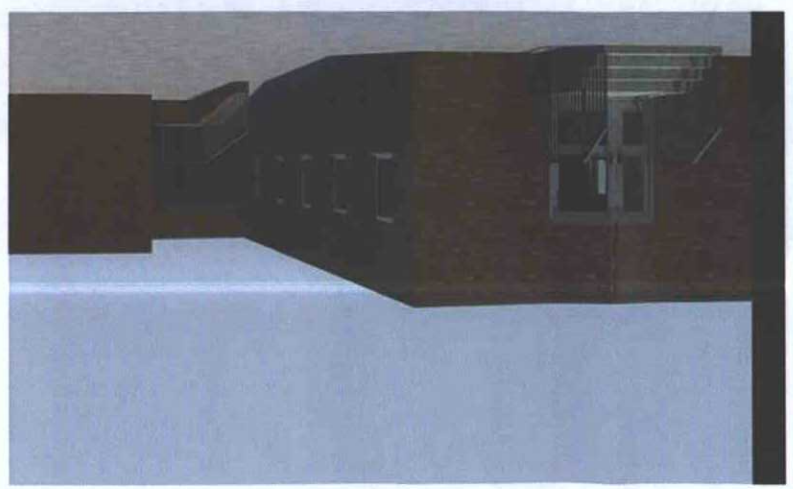

CHECKED BY	CMC	REVISION	-
DATE	10.01.14	SHEET No.	03
DRAWN BY	LB	CONT. No	UW024
SCALE	NTS	ENG No.	-

Title
Proposed Visualisation

Project
THE GLOBE
PRIMARY SCHOOL

Client/Architect
PROPERTY TECTONICS

WEBSITE:- www.elliottuk.com
E-MAIL :- construction@as.elliottuk.com
TELEPHONE:(0113) 3936900
MORLEY - LEEDS LS27 0RY
CLIFFE PARK - BRUNTCLIFFE ROAD
WESTLAND HOUSE - 9 CLIFFE PARK WAY
An ALGECO SCOTSMAN Company

REV	DESCRIPTION	BY	DATE	CHK.D

FOR INFORMATION

PLANNING SERVICES
ADUR & WORTHING

PLAN	AWDM/0211/14
DATE	19 FEB 2014
VALID	

Notes
1. This drawing is the copyright of Elliott and must not be reproduced without written consent.
2. Do not scale drawing, work to figured dimensions.
3. All tolerances to be in accordance with the relevant British Standards.