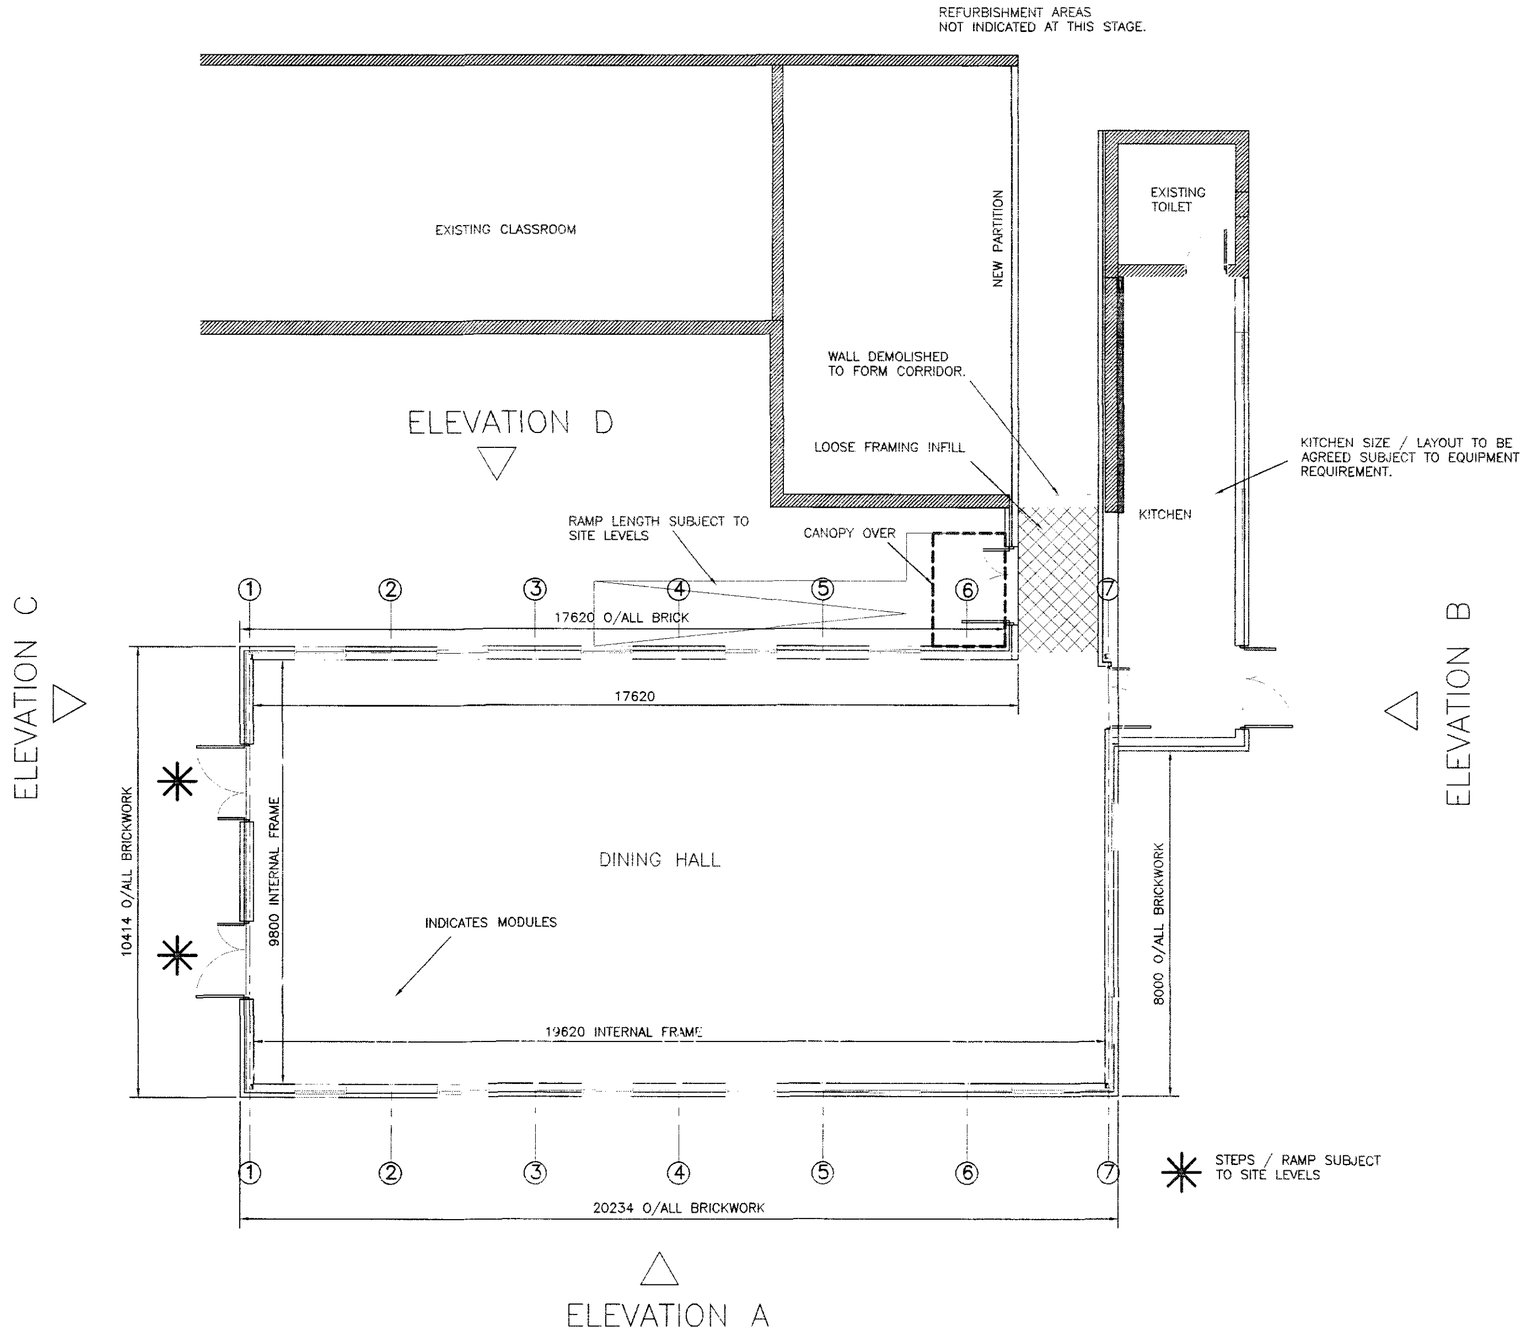


REFER TO DRAWING UW024-02 FOR ELEVATIONS

## Notes

1. This drawing is the copyright of Elliott and must not be reproduced without written consent.
2. Do not scale drawing, work to figured dimensions.
3. All tolerances to be in accordance with the relevant British Standards.

ADUR & WORTHING PLANNING SERVICES
PLAN AWDM/0211/14
DATE VALID

| REV | DESCRIPTION | BY | DATE | CHK'D |
|---|---|---|---|---|


elliott®
An ALGECO SCOTSMAN Company
WESTLAND HOUSE - 9 CLIFFE PARK WAY
CLIFFE PARK - BRUNTCLIFFE ROAD
MORLEY - LEEDS LS27 0RY
TELEPHONE:(0113) 3936900
E-MAIL :- construction@as.elliottuk.com
WEBSITE:- www.elliottuk.com


Client/Architect
PROPERTY TECTONICS

Project
THE GLOBE PRIMARY SCHOOL

Title
GROUND FLOOR LAYOUT

| | | | |
|---|---|---|---|
| SCALE | 1:100 | ENQ No. | - |
| DRAWN BY | LB | CONT No. | UW024 |
| DATE | 06.01.14 | SHEET No. | 01 |
| CHECKED BY | CMC | REVISION | - |