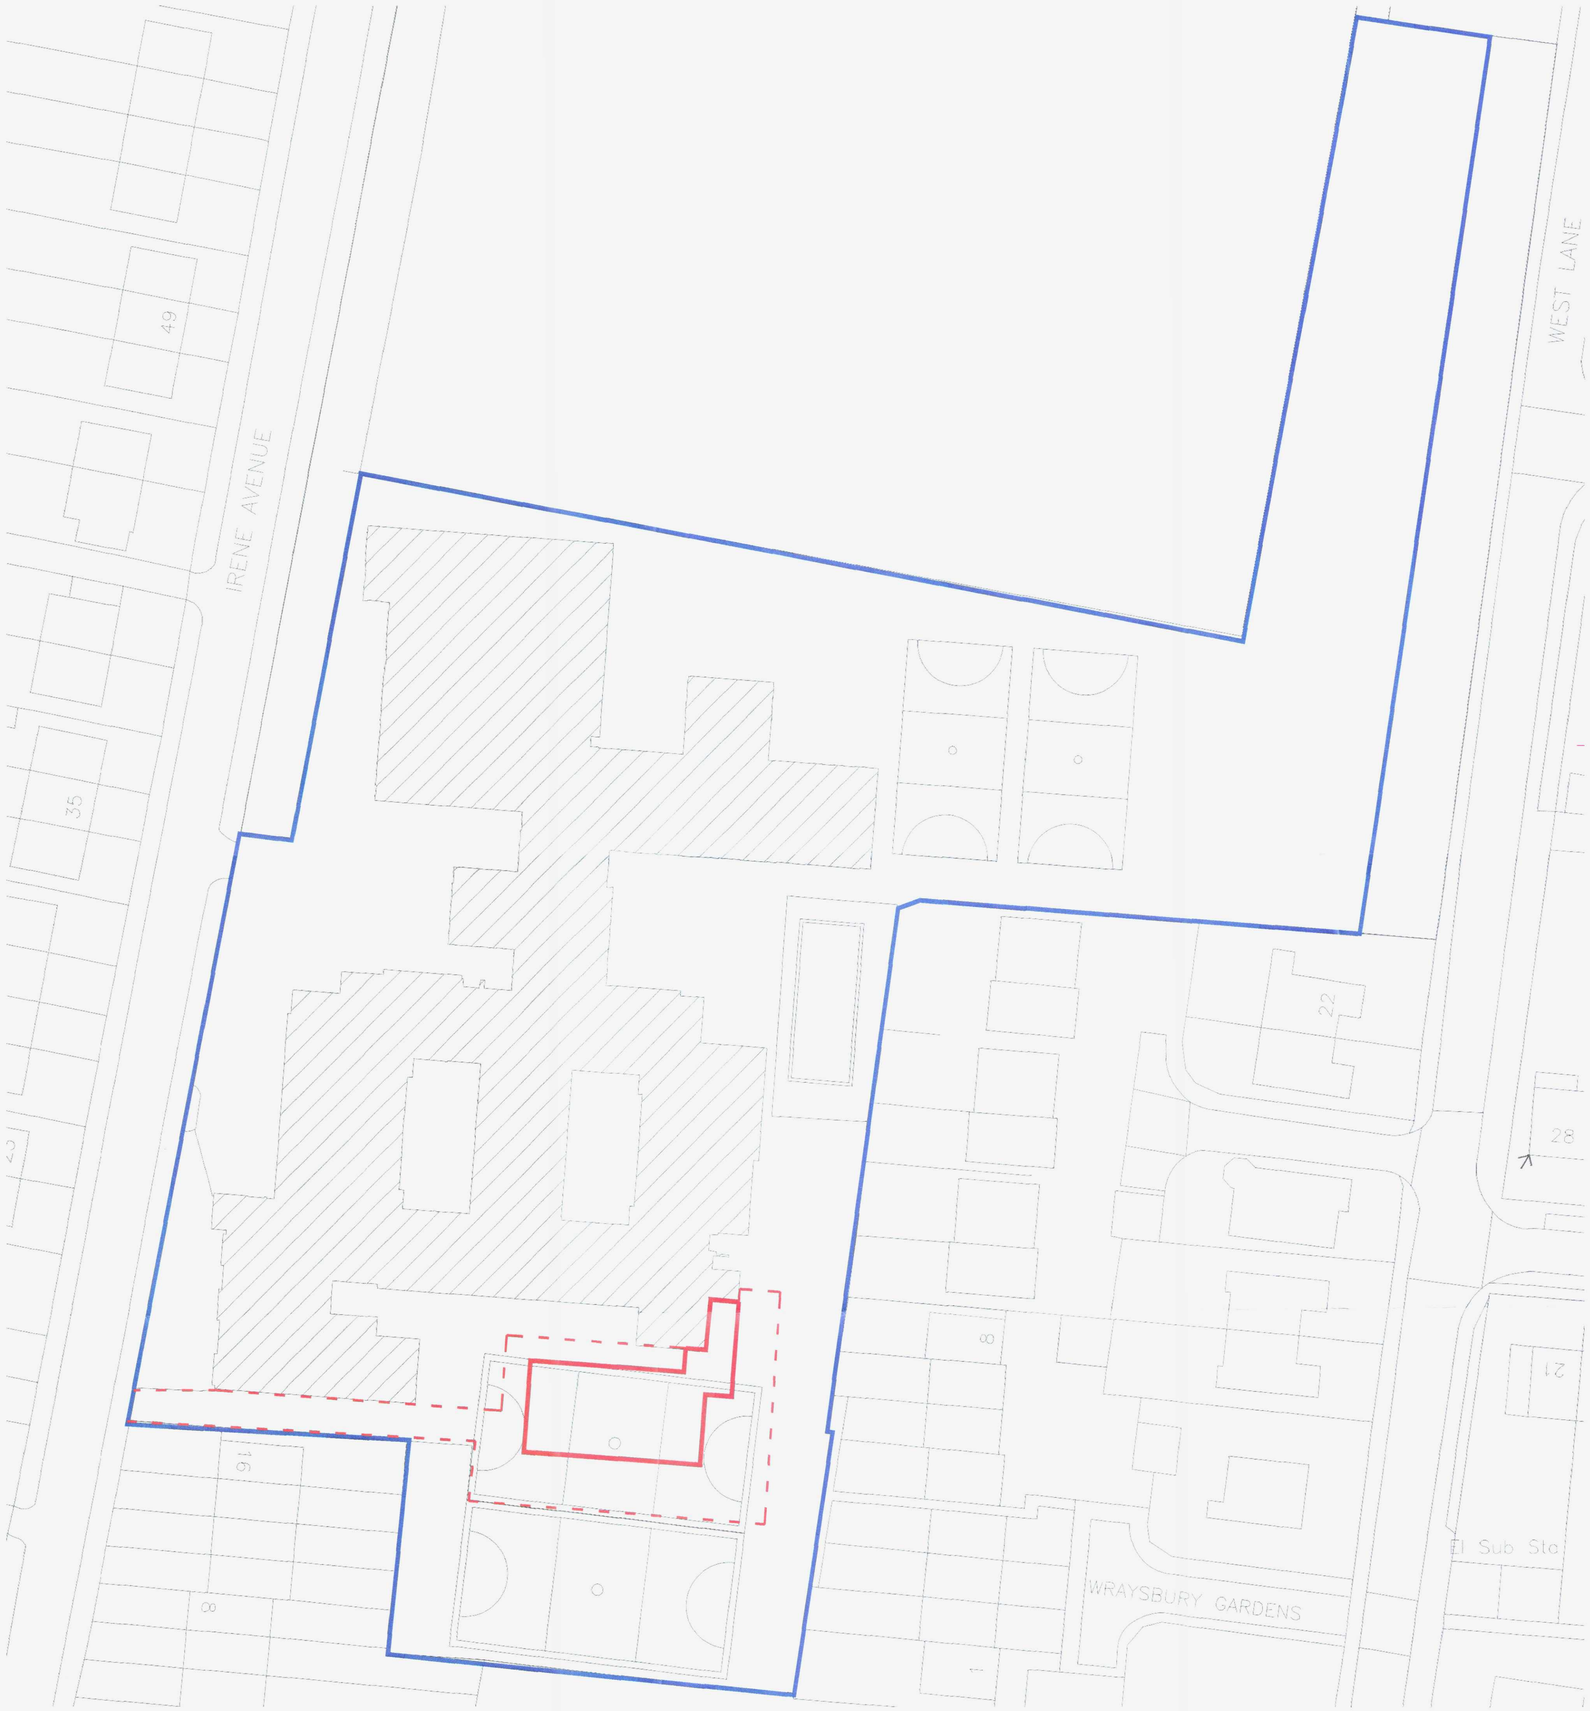

Notes

1. This drawing is the copyright of Elliott and must not be reproduced without written consent.
2. Do not scale drawing, work to figured dimensions.
3. All tolerances to be in accordance with the relevant British Standards.

ADUR DISTRICT PLANNING SERVICES	
PLAN	AWDM/0211/14
DATE VALID	[illegible]

elliott®
An ALGECO SCOTSMAN Company
WESTLAND HOUSE - 9 CLIFFE PARK WAY
CLIFFE PARK - BRUNTCLIFFE ROAD
MORLEY - LEEDS LS27 0RY
TELEPHONE:(0113) 3936900
E-MAIL :- construction@as.elliottuk.com
WEBSITE:- www.elliottuk.com

Client/Architect
PROPOERTY TECHTONICS

Project
THE GLOBE PRIMARY SCHOOL
IRENE AVENUE
LANCING

Title
PROPOSED APPLICATION BOUNDARY

SCALE	1:350@A1	ENQ No.	-
DRAWN BY	LB	CONT No.	UW024
DATE	06.01.14	SHEET No.	SK01
CHECKED BY	CMC	REVISION	-