


EXISTING ELEVATIONS

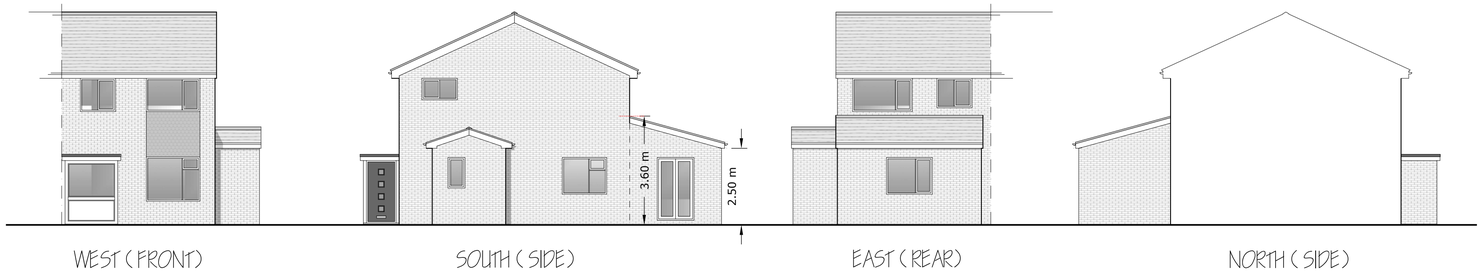


PROPOSED ELEVATIONS

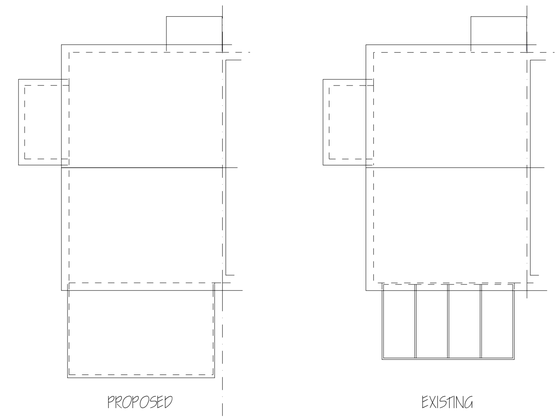


ROOF PLANS

1:100 @ A1

GROUND FLOOR EXISTING

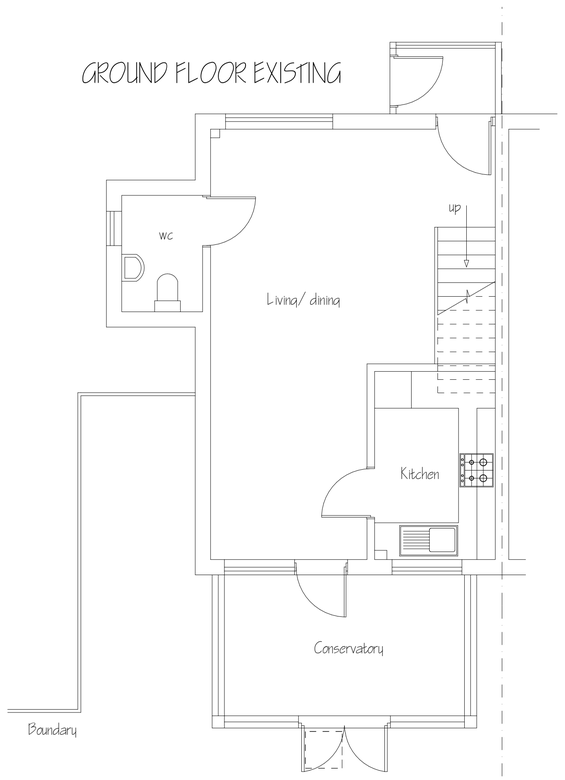


FIRST FLOOR EXISTING

( no change required)

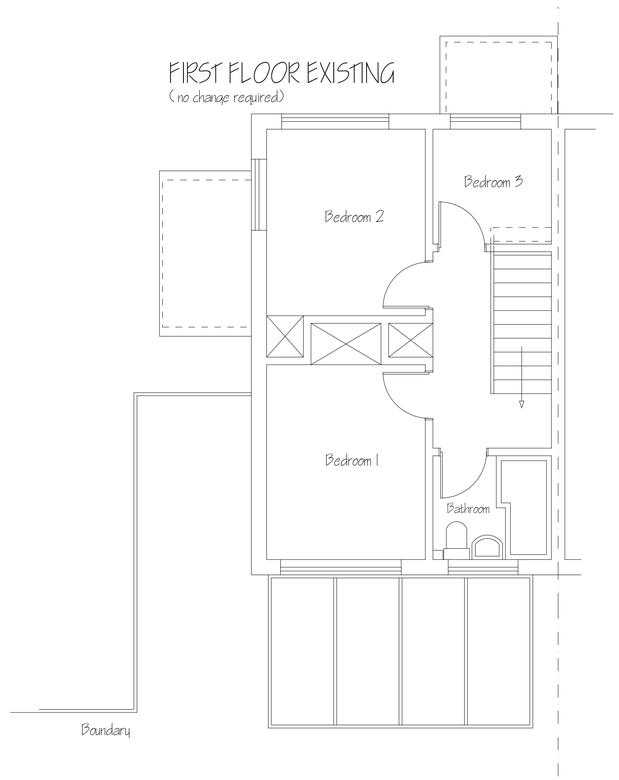


GROUND FLOOR PROPOSED

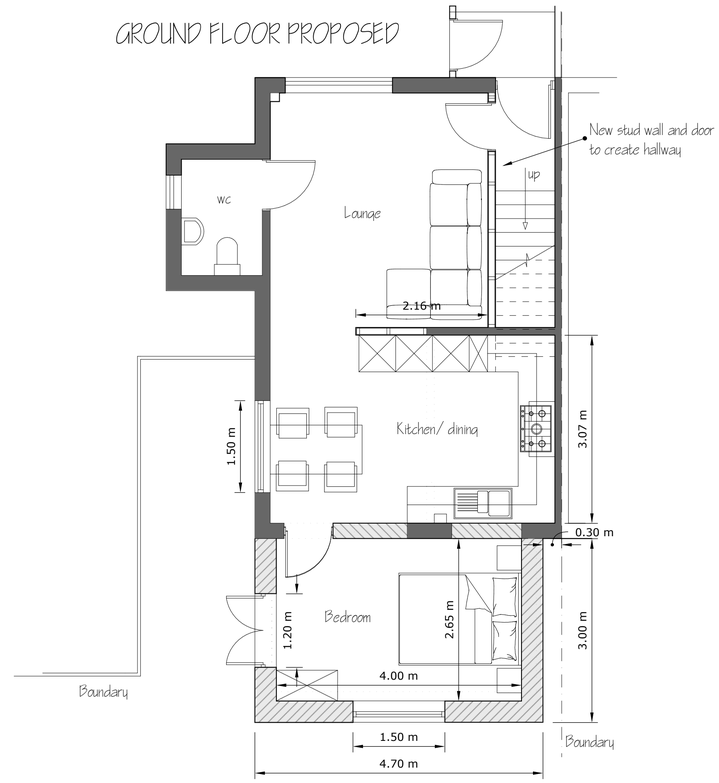


MATERIALS

Face brick walls to match main house
White upvc rainwater goods to match existing
White upvc doors/ windows to match existing
Roof tile to match existing

NORTH

deadspace DESIGNS

# REAR AND SIDE EXTENSION at 14a Coleridge Crescent, Goring-by-Sea, Worthing, BN12 6LT

DRAWING: EXISTING AND PROPOSED PLANS & ELEVATIONS

SCALE: PLANS 1:50 @ A1 , ELEVS 1:100 @ A1

DATE: 26/ 02/ 2025

DRWG No: DS/ BROWN/ 01rev 1

1:50 @ A1 paper size 0 1 2 3m

1:100 @ A1 paper size 0 1 2 3 4 5m