(2022-08-12) 114 First Avenue - Location Plan 1:1250

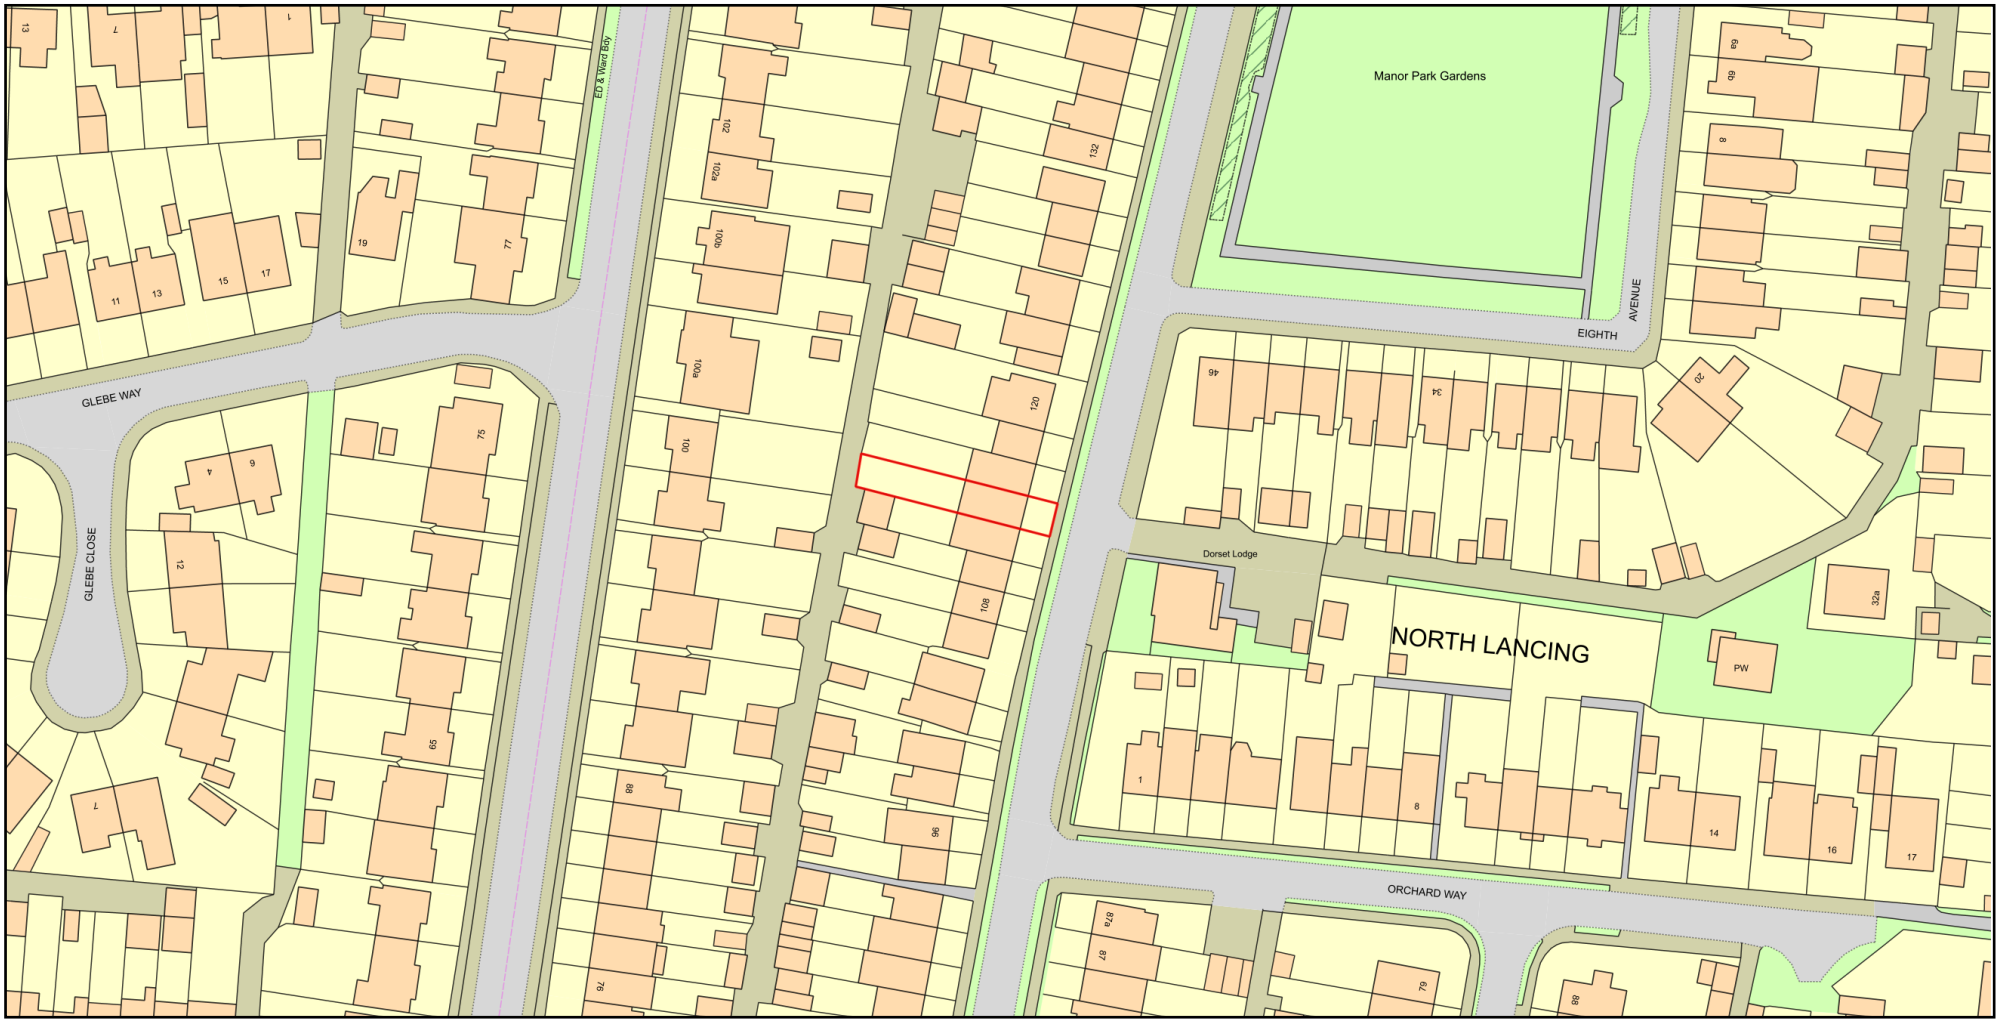

ReQuestaPlan

Plan Produced for: Agnieszka Drzewiecka

Date Produced: 12 Aug 2022

Plan Reference Number: TQRQM22221103939892

Scale: 1:1250 @ A4

© Crown copyright and database rights 2021 OS 100042766