(2022-08-12)114 First Avenue - Site Plan 1:200

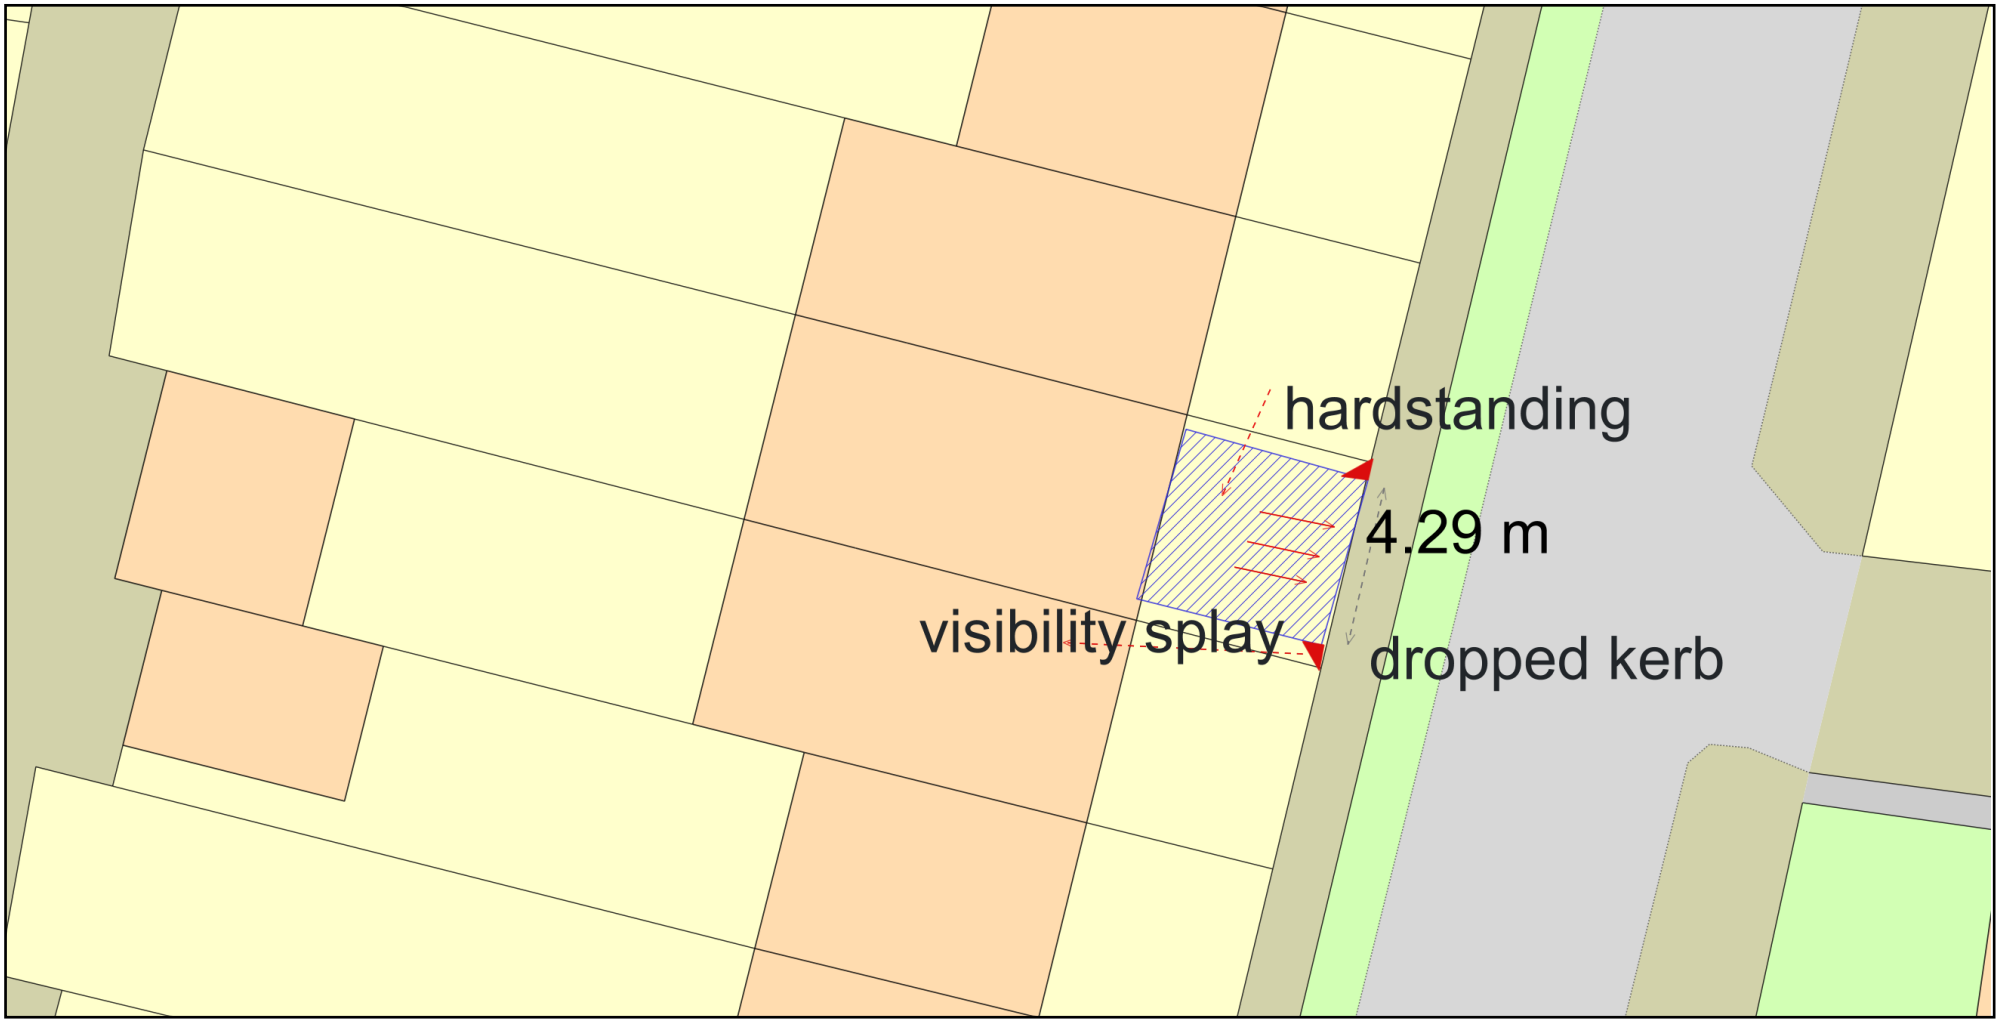

ReQuestaPlan

Plan Produced for: Agnieszka Drzewiecka

Date Produced: 12 Aug 2022

Plan Reference Number: TQRQM22221103610106

Scale: 1:200 @ A4

© Crown copyright and database rights 2021 OS 100042766