

Front Elevation @ 1:100

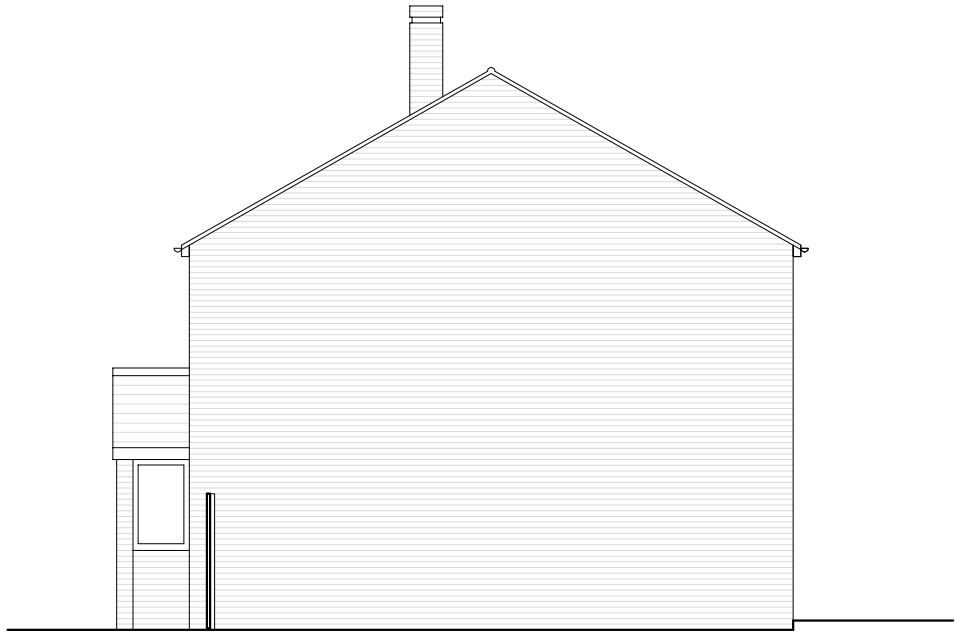

Side Elevation @ 1:100

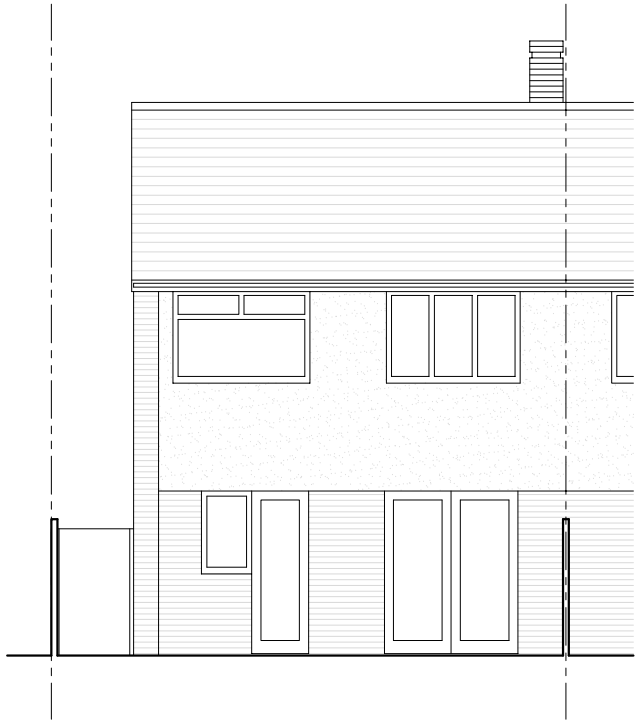

Rear Elevation @ 1:100

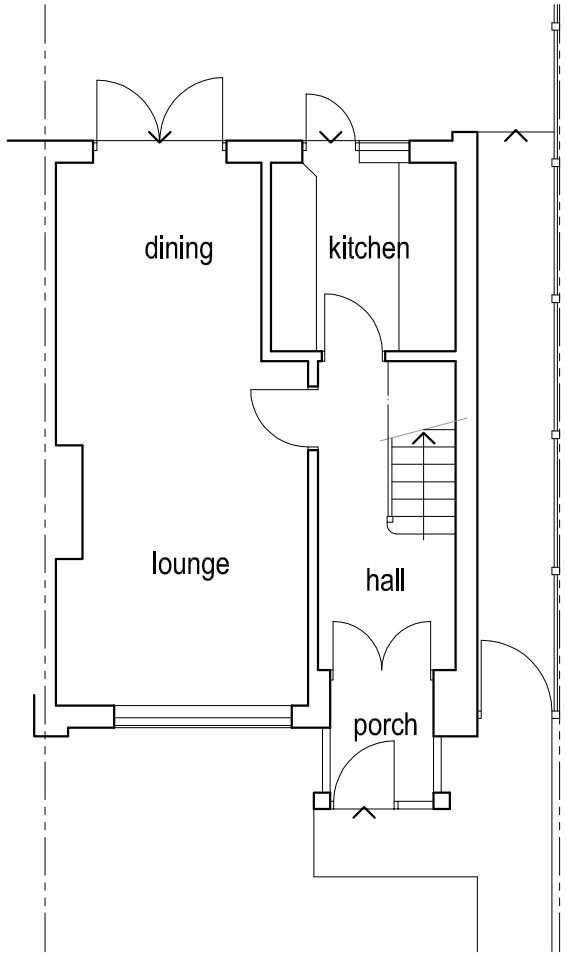

Ground Floor Plan @ 1:100

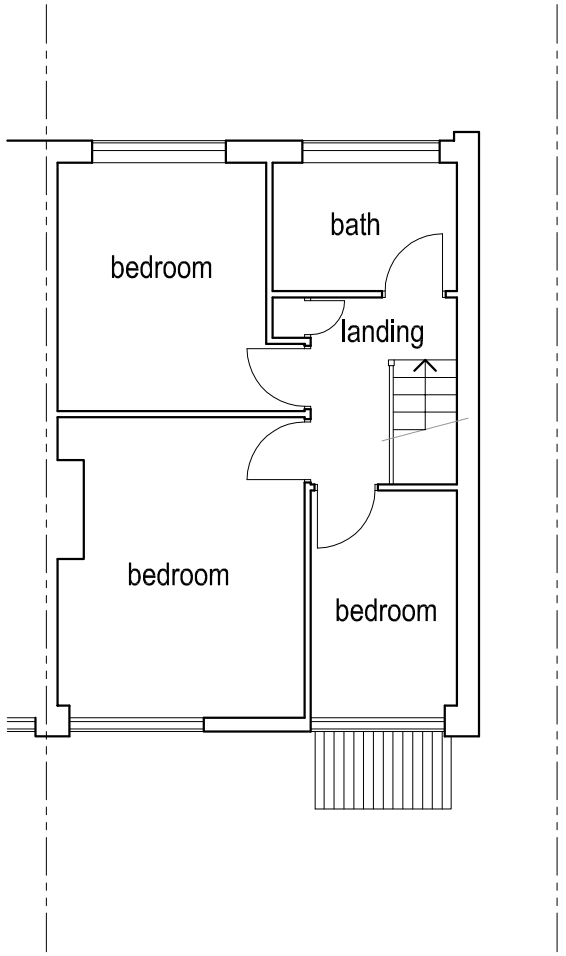

First Floor Plan @ 1:100

0 1 2 3 5m 10m

Scale 1:100

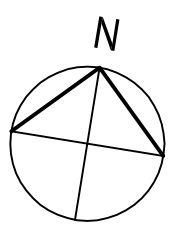

Rev	Description	Date
A	Amended	14.08.22

Job Reference:
Front & Side Extension
39 Chiltern Close,
Shoreham-By-Sea,
BN43 6LE

Client:
Mr Alan Henderson

Drawing Title:
Existing

Scale: 1:100 @ A3 | Dwg No: TGAT172/01 A | Drawn: | Date: 25.07.22

TG/AT

Architectural Services

All dimensions to be checked on site.

This drawing should be approved by Local Authority Planning/Building Control or other appropriate checking authority prior to commencement of work.

This drawing should not be reproduced without the prior consent of the author