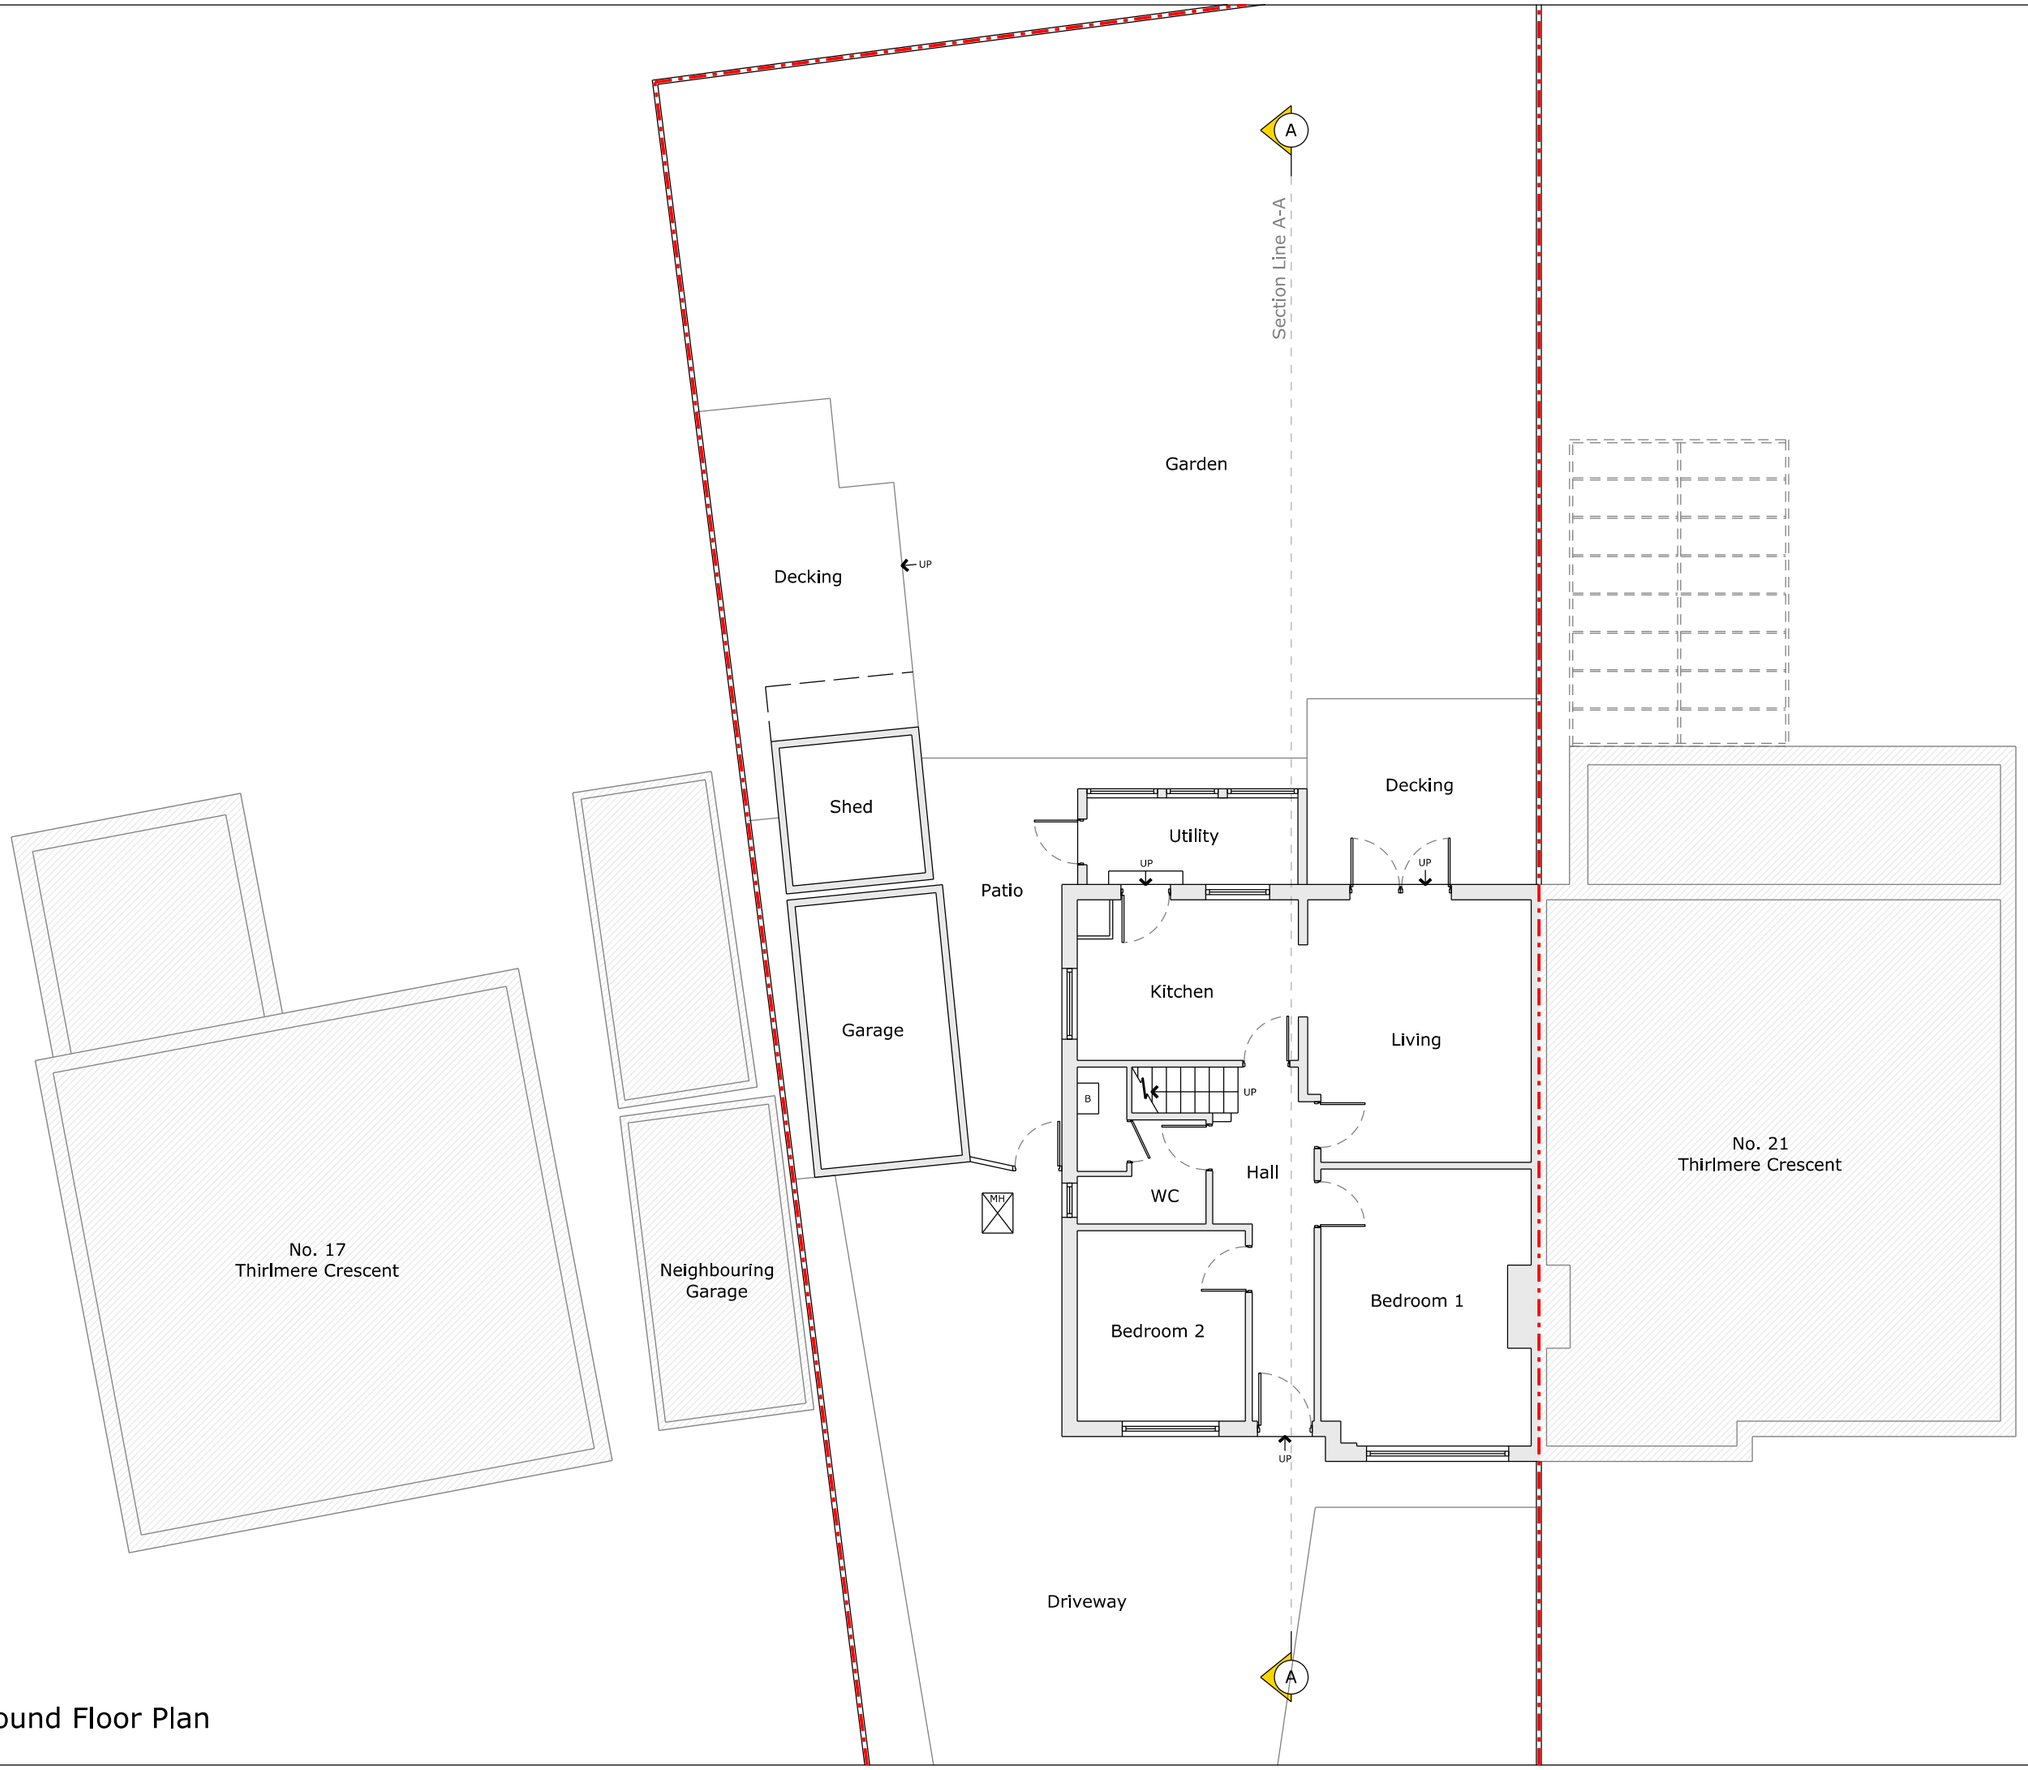

Ground Floor Plan

McCarron Architects

Dimensions to be verified on site by contractor prior to commencement of work.

This is the copyright of the practice and may not be reproduced in part or in whole without the prior written consent of the practice.

- Proposed wall
- Existing wall
- Existing removed
- Proposed rooflight
- Boundary line
- Proposed beam
- 1.8m head height
- 1.5m head height

NOTES

REV	DATE	DESCRIPTION
-	-	-
-	-	-
-	-	-
-	-	-
-	-	-

JOB DESCRIPTION

Proposed wrap around extension, facade alterations, landscape alterations, floor plan reconfiguration and all associated works

ADDRESS

19 Thirlmere Crescent
Sompting
BN15 9UE

CLIENT

D. Close

DRAWING DESCRIPTION

Existing Ground Floor Plan

SCALE	SHEET SIZE
1:100	**A3**

DATE	REVISION
28-01-2022	**-**

DRAWINGS NUMBER

111 - EX - 101

SCALE BAR

1M 2M 3M 4M