Hargreaves
Rustington House, Worthing Road, Rustington, West Sussex, BN16 3PS
Tel No: (01903) 777777 Fax No: (01903) 777700

Halfords , Brighton Road,
Shoreham,

Location Plan 1:250

job no.	drawing no.	rev.
SH BR	Loc 1	

scale	drawn by	date
1:1250 @ A4	RE	Nov 10

CAD File: v:\

ADUR DISTRICT COUNCIL
PLANNING DIVISION
PLAN No. ADC/53/10
DATE RECEIVED 28 JUL 2011

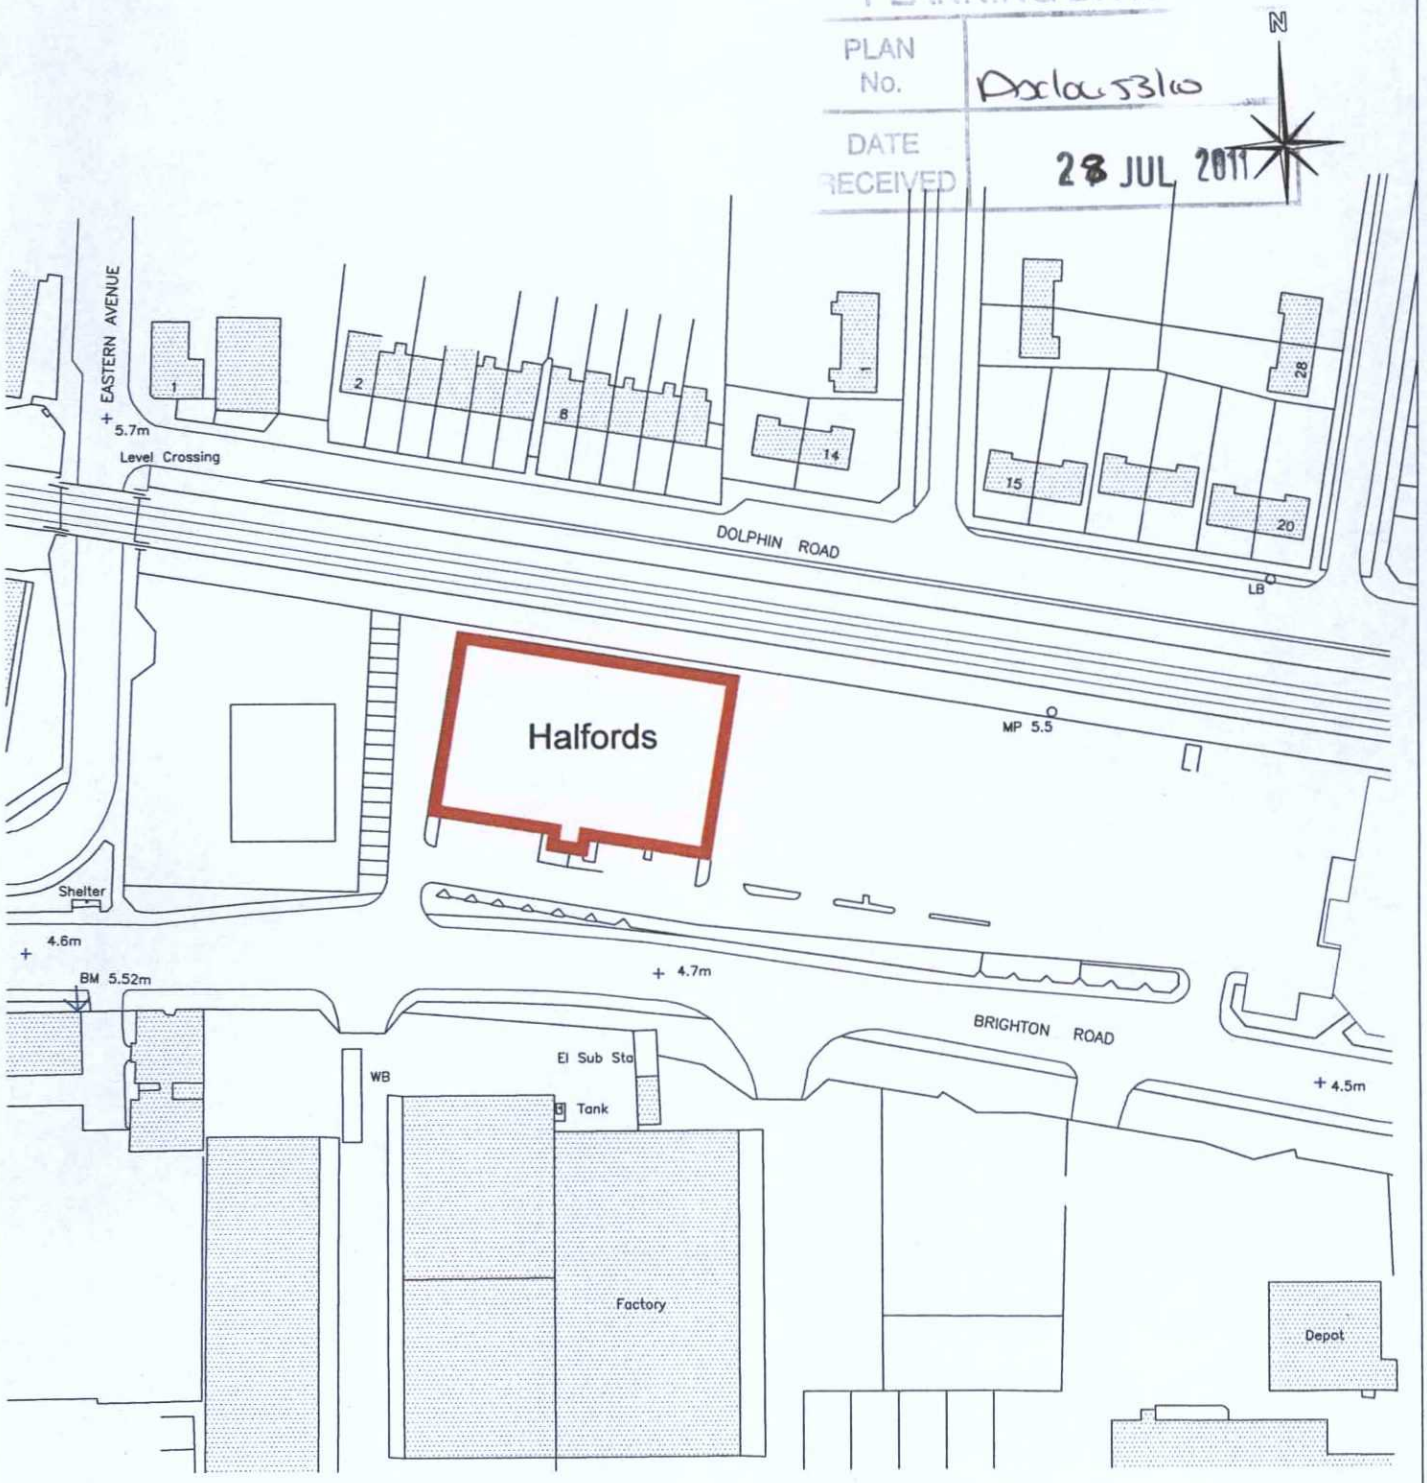

Location Plan 1:250