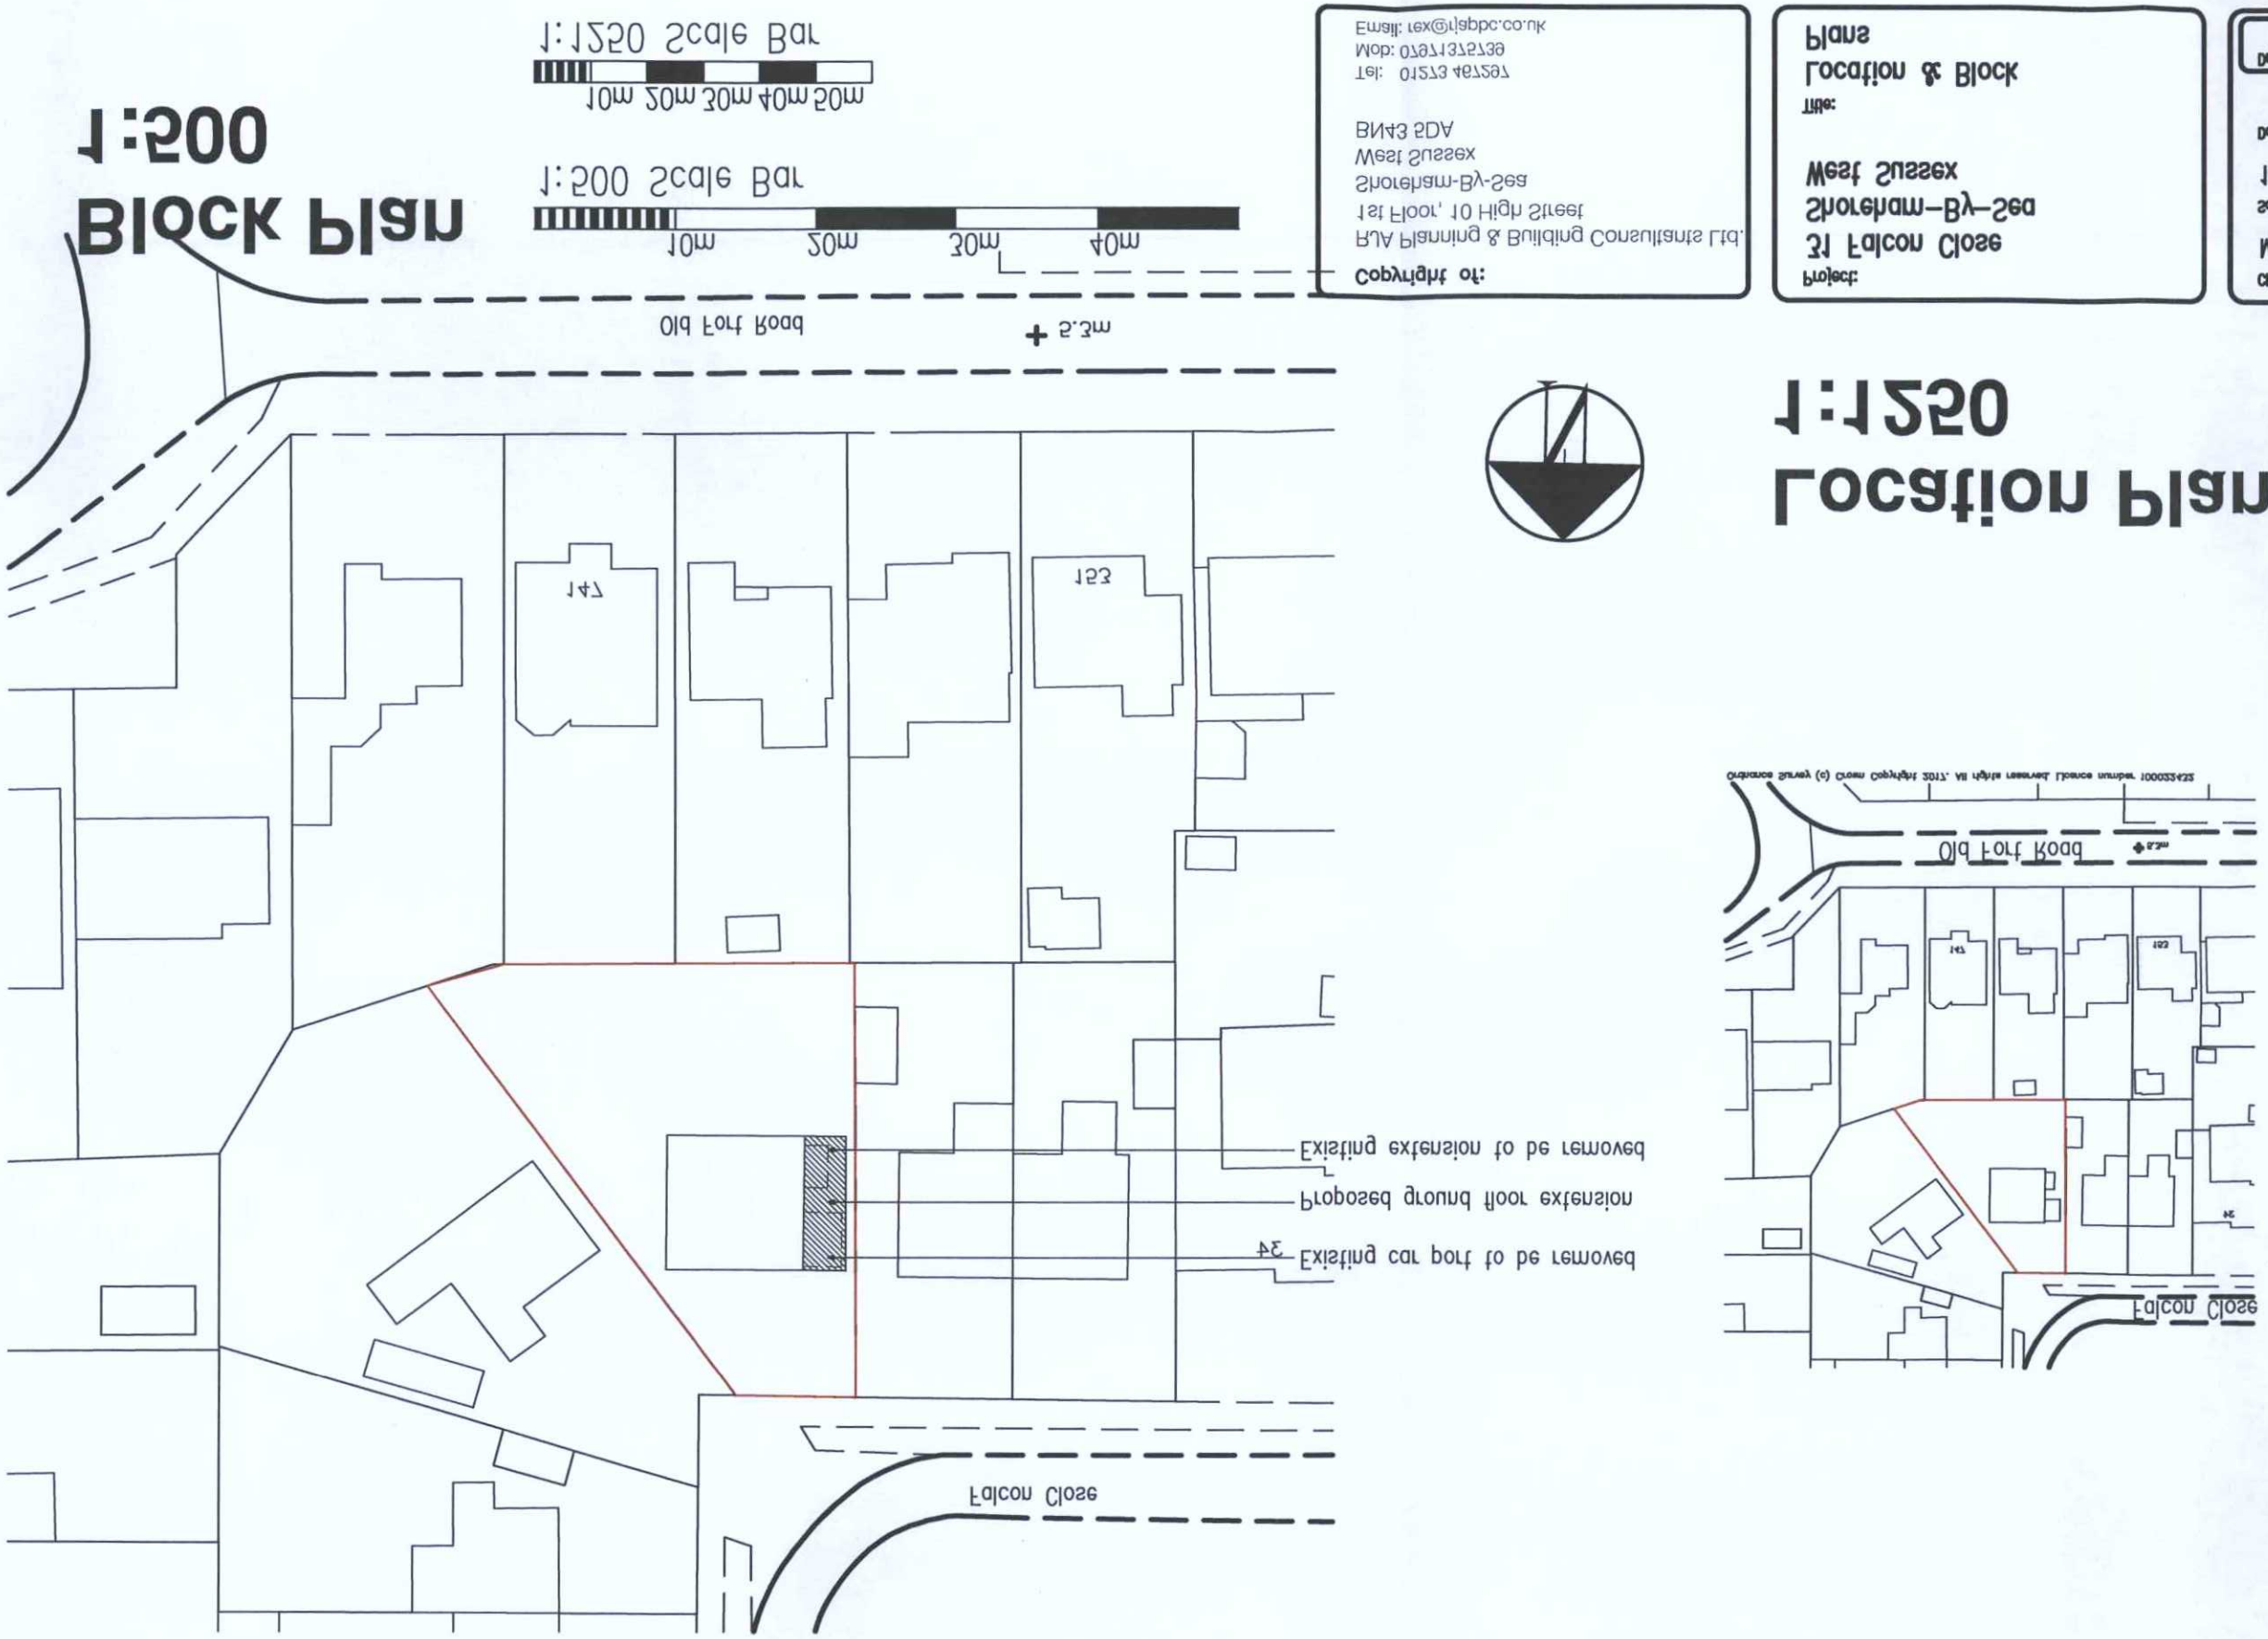

Location Plan 1:1250

Block Plan 1:500

Copyright of:
RLA Planning & Building Consultants Ltd.
1st Floor, 10 High Street
Shoreham-By-Sea
West Sussex
BN43 5DA
Tel: 01273 467297
Mob: 07971375739
Email: rex@rlapbc.co.uk

Project:
31 Falcon Close
Shoreham-By-Sea
West Sussex

Title:
Location & Block Plans

Client:
Mr Kent & Mrs Evans

Scale:
1:1250, 1:500 @ A3

Date:

Drawn:

Dwg. No. 17638-Loc

Rev'n

PLANNING SERVICES	ADUR & WORTHING
PLAN	AWDM/ 0695/17
DATE	22 JUN 2017
VALID	