Proposed Garden Room location plan

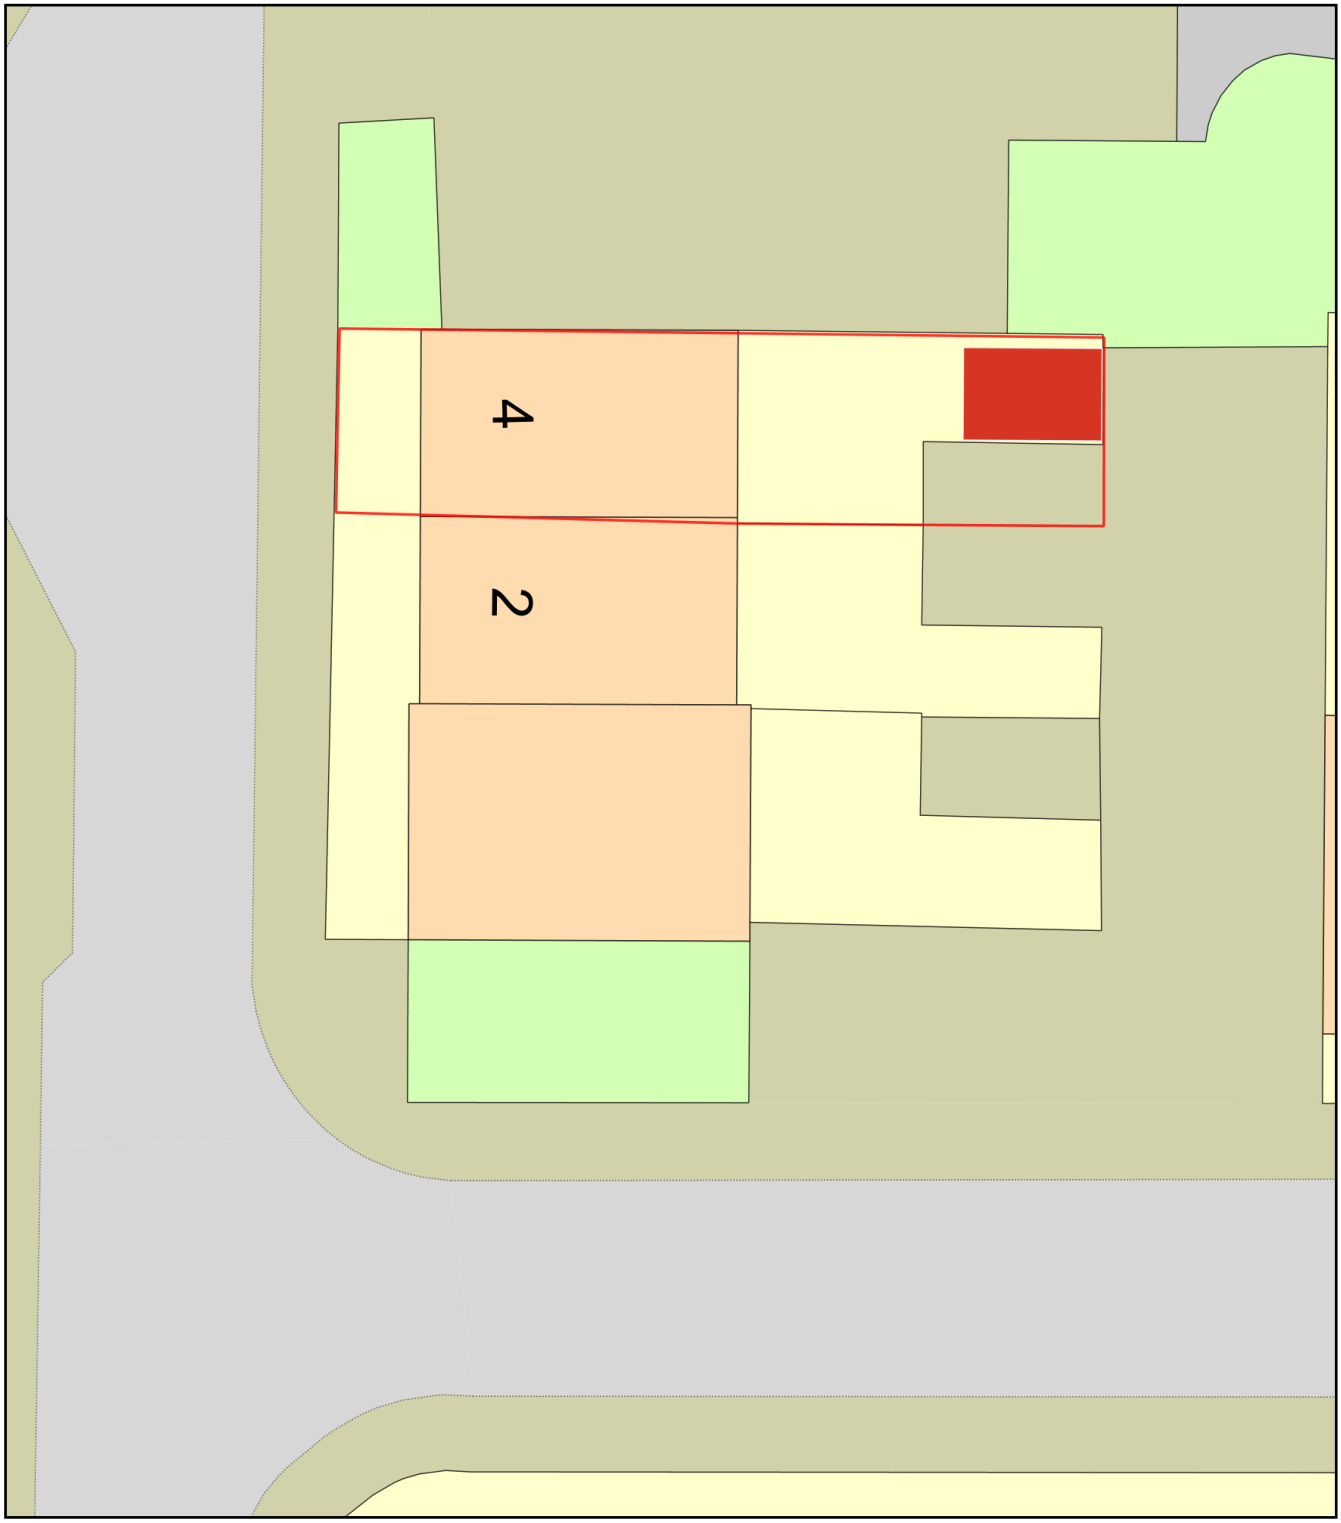

0 10

Metres

N

ReQuestaPlan

Plan Produced for: Planning Permission Applicat

Date Produced: 21 May 2023

Plan Reference Number: TQRQM23141190655389

Scale: 1:200 @ A4

© Crown copyright and database rights 2023 OS 100042766