notes

Scale in Metres

0 1 2 3 4 5 10



Proposed South Elevation

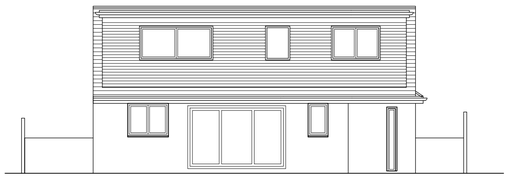

Proposed North Elevation

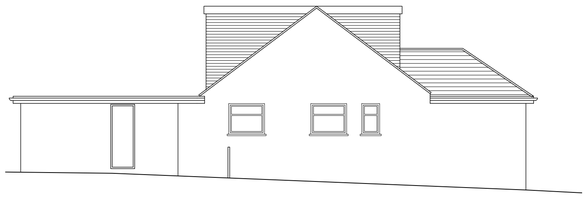

Proposed West Elevation

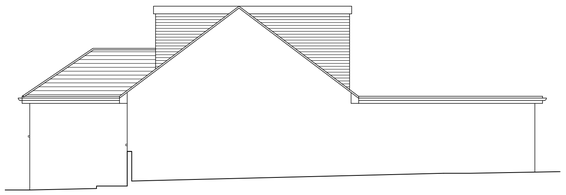

Proposed East Elevation



Existing South Elevation



Existing North Elevation

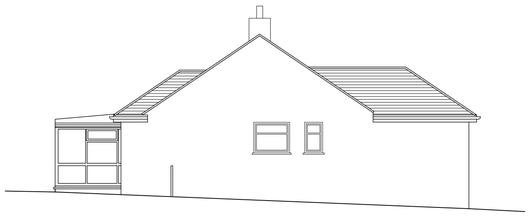

Existing West Elevation

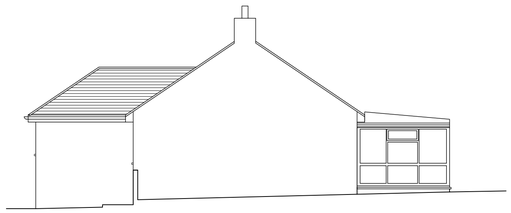

Existing East Elevation

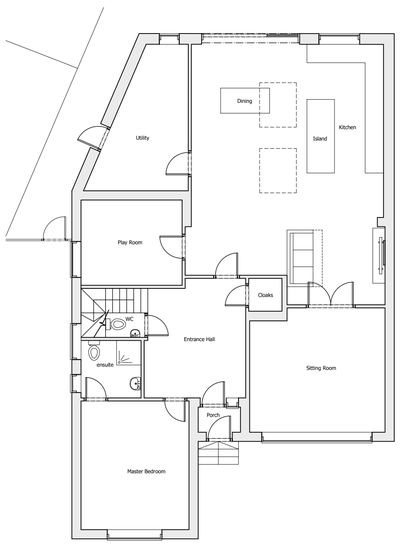

Proposed Ground Floor Plan

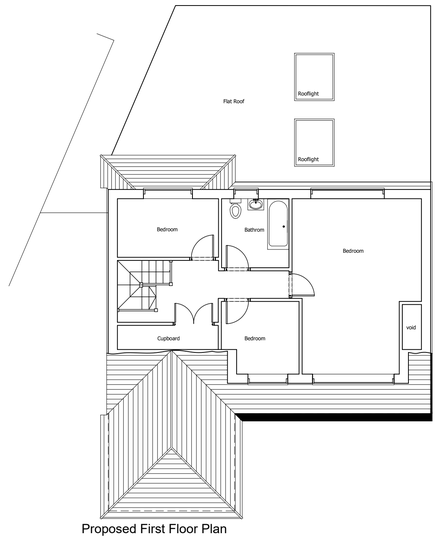

Proposed First Floor Plan

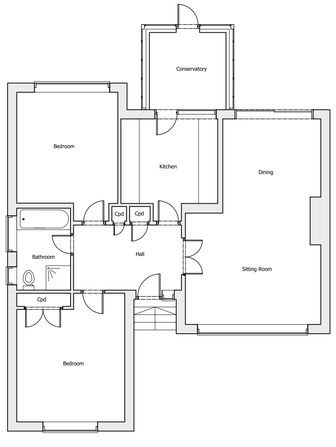

Existing Ground Floor Plan

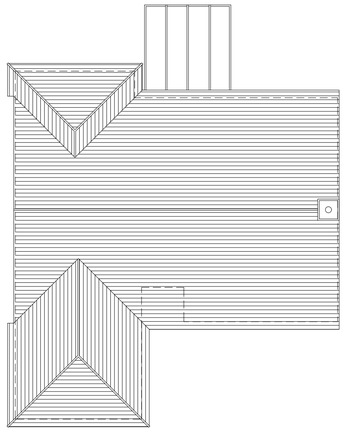

Existing First Floor Plan

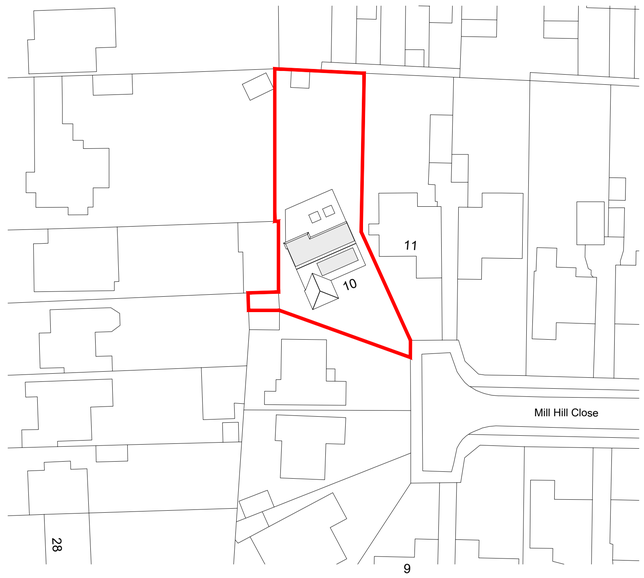

Site Plan Proposed Scale 1:500

Scale in Metres

0 5 10 15 20 30 40 50

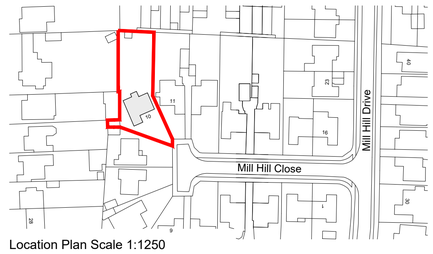

Location Plan Scale 1:1250

For Planning Purposes

revision	date	description	dwn	chkd
B	31.05.23	Dormer sizes amended		dh

architecs
design management consultancy

18 west hill place brighton BN1 3RU **t** 07973 398078
e darren.hedley@architecs.co.uk **w** architecs.co.uk

project
10 Mill Hill Close
Shoreham BN43 5TP

scale
1:100@A1
1:200@A3

date
16.02.23

client
Mr and Mrs Thurston

drawn
DH

checked
X

drawing
Plans and Elevations

drawing number
2343/AD/101

revision
B

DO NOT SCALE FROM THIS DRAWING. THIS DRAWING IS COPYRIGHT ©