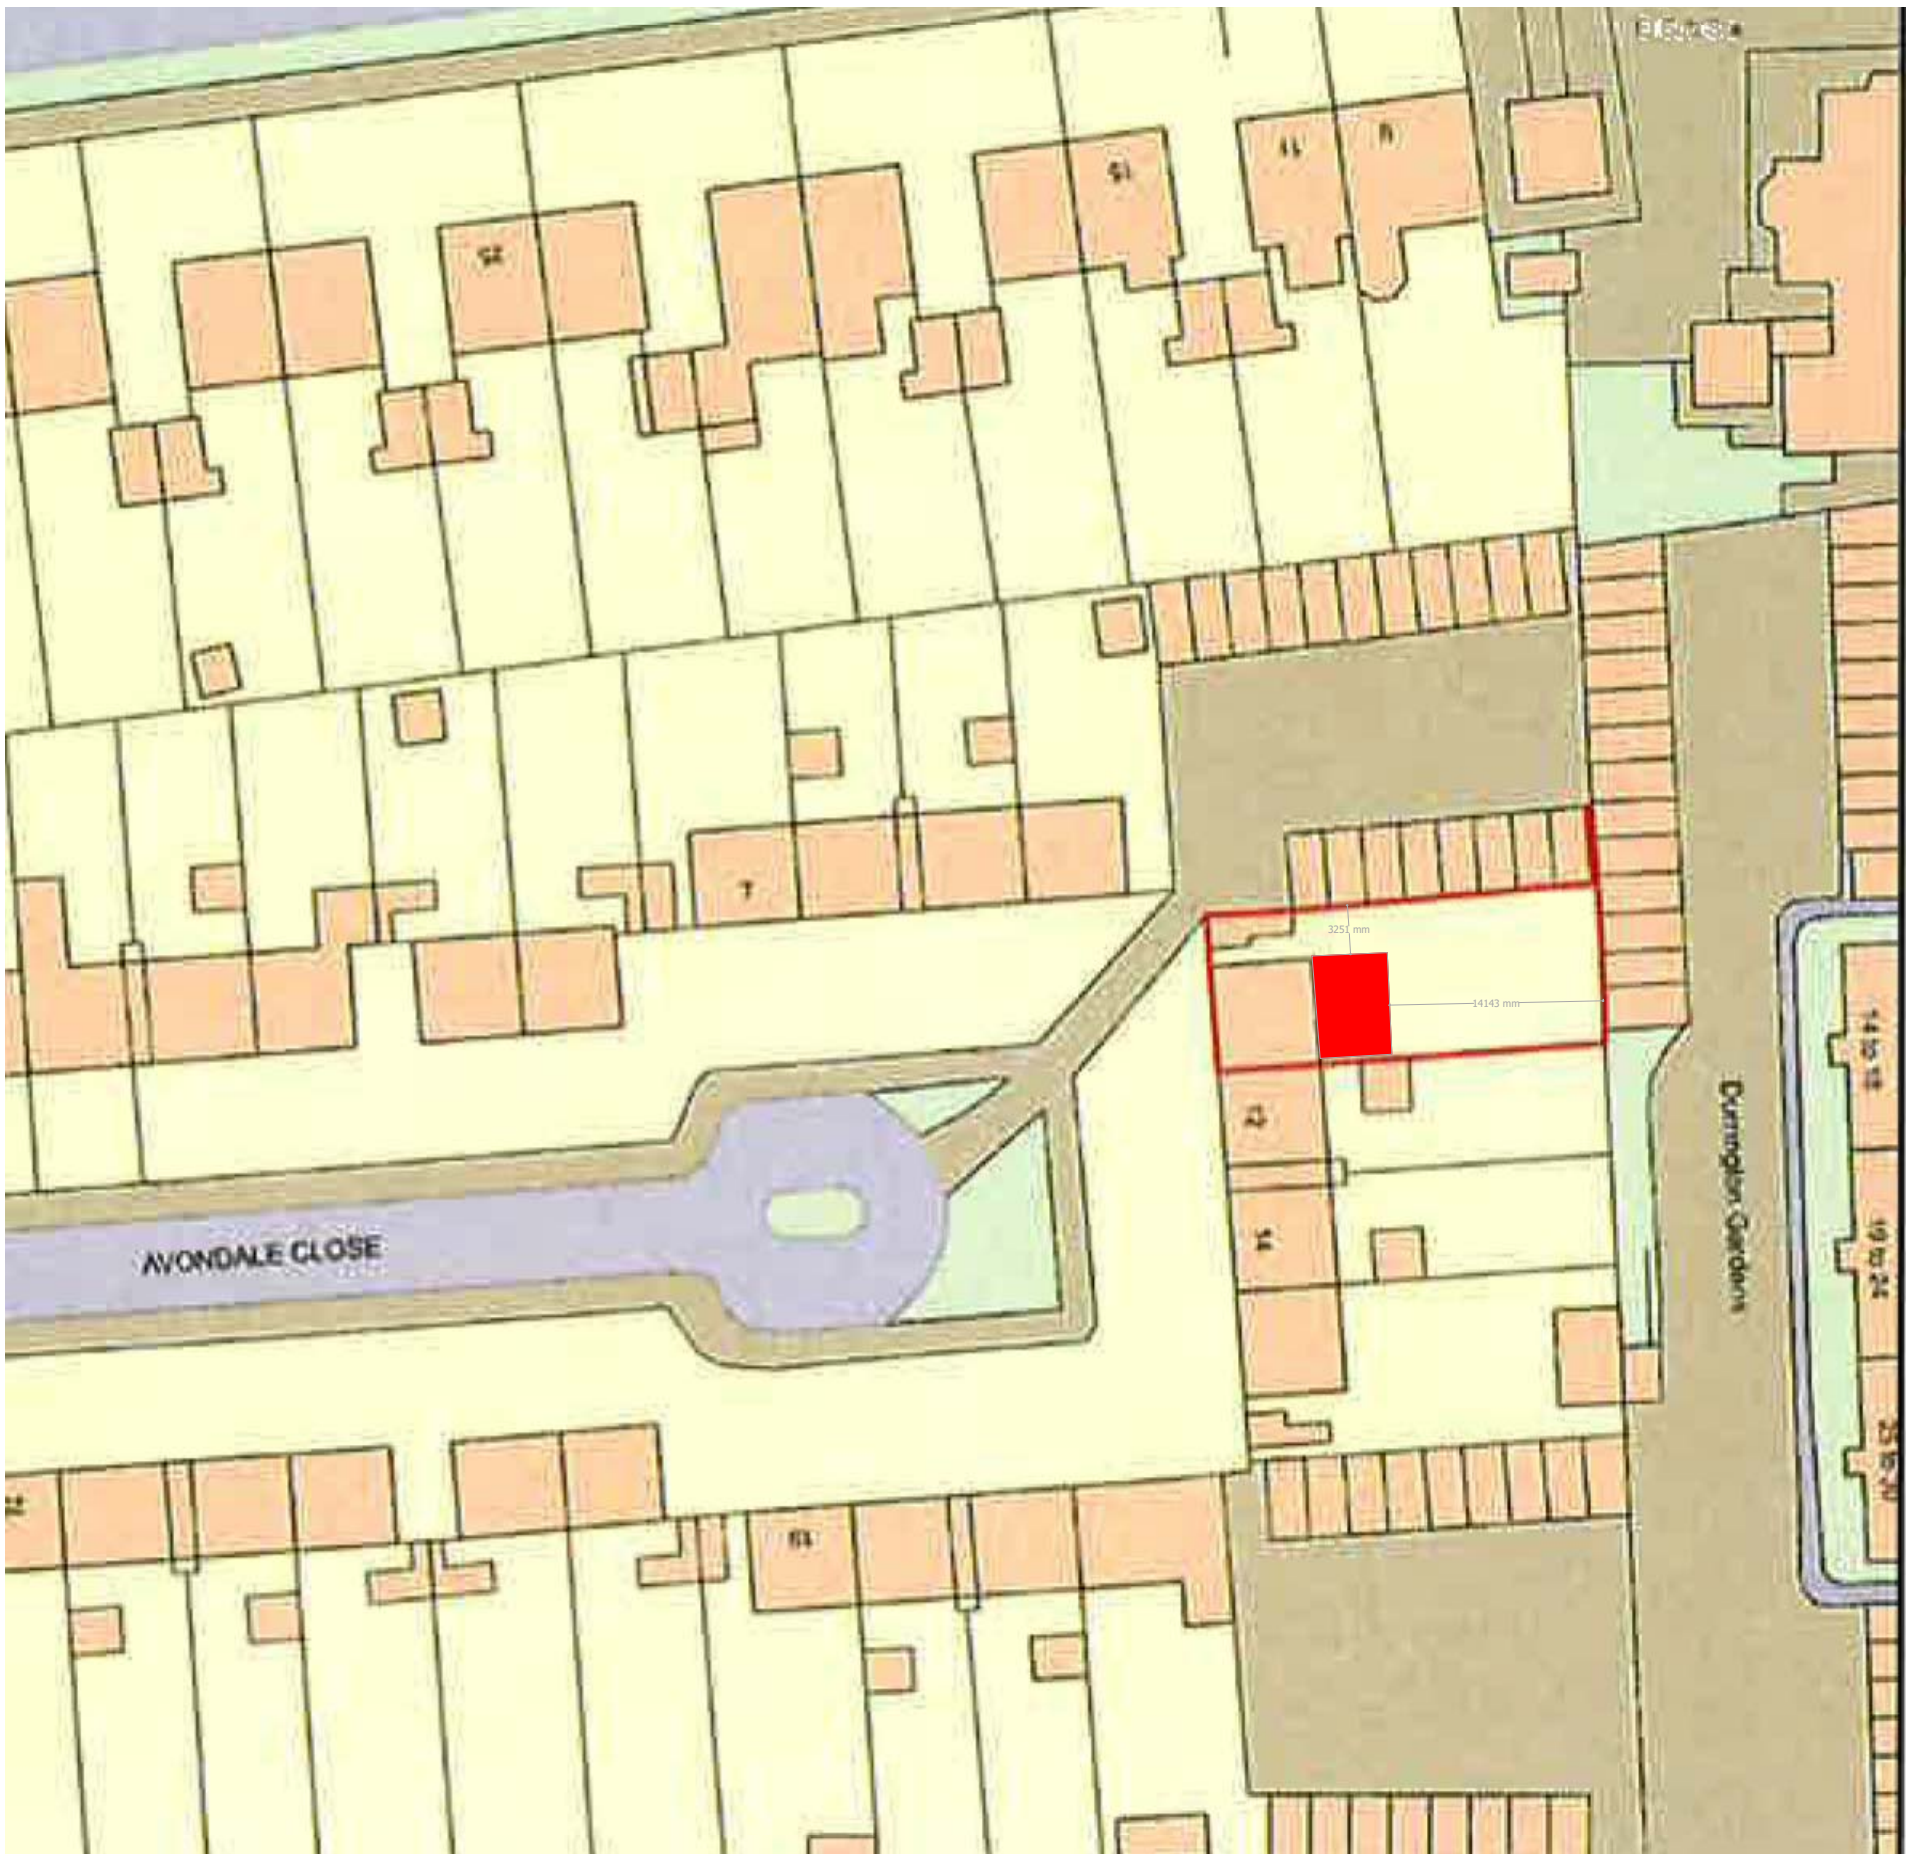


Block Plan
1:500