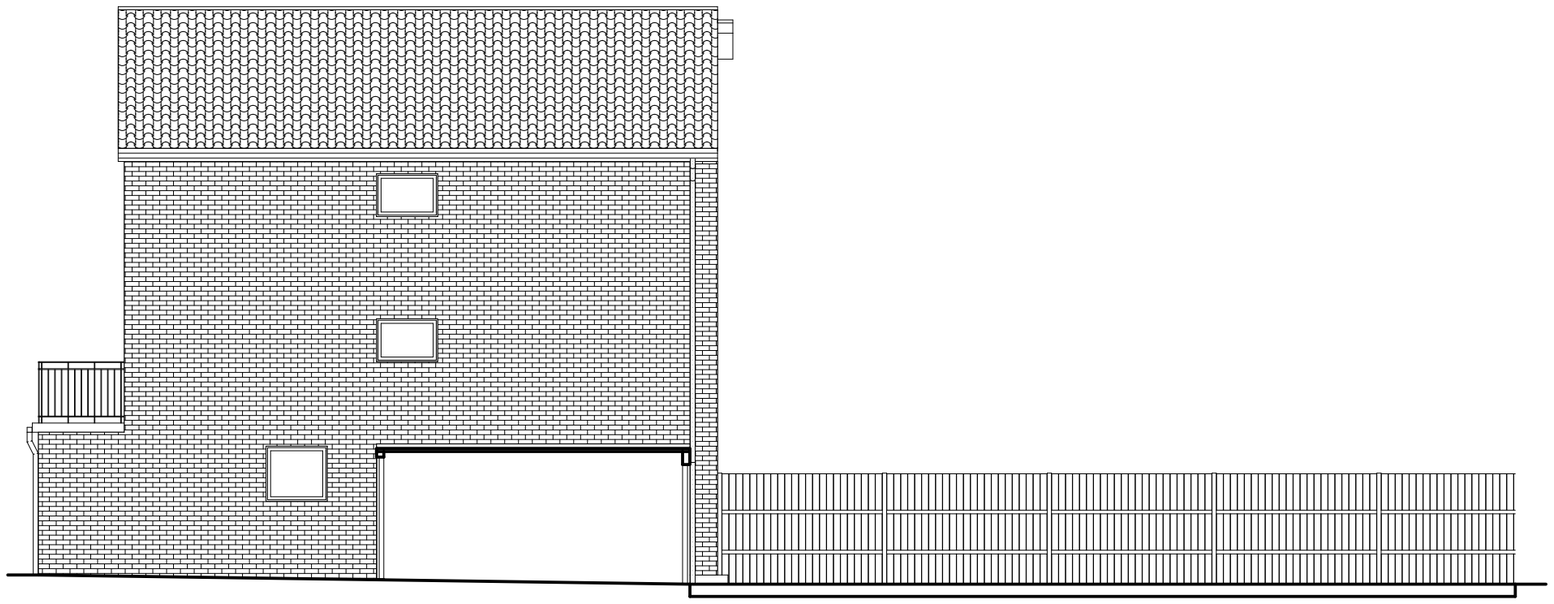

Existing North Sectional Elevation

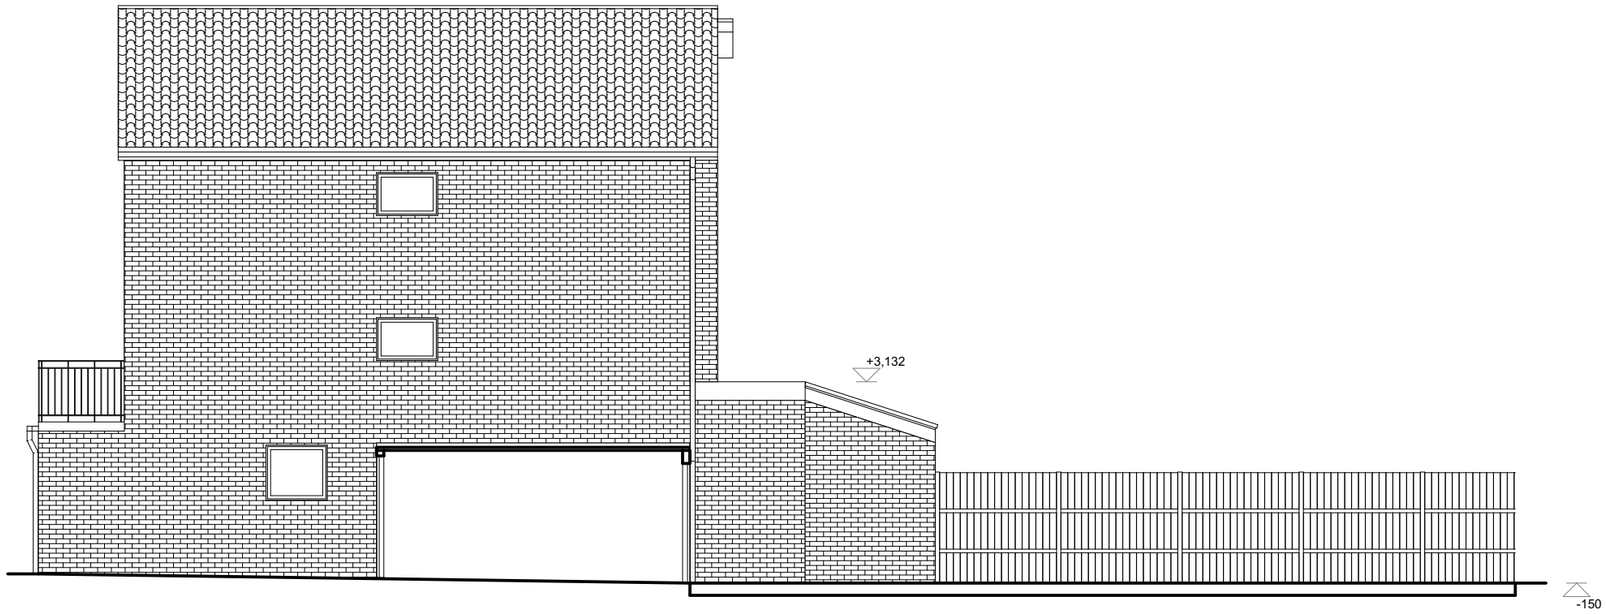

Proposed North Sectional Elevation

REV A: dimension abutting neighbour to be 3.5m

1m 5m

226A Harbour Way, Shoreham-by-Sea.
BN43 5HZ
Existing and Proposed North
Elevations.

OP owen powell ltd architects
82 Gloucester Road Brighton BN1 4AP
01273 69 66 55 op@owen-powell.com

January 2018	1:100 @ A3	1801 - 06/A