
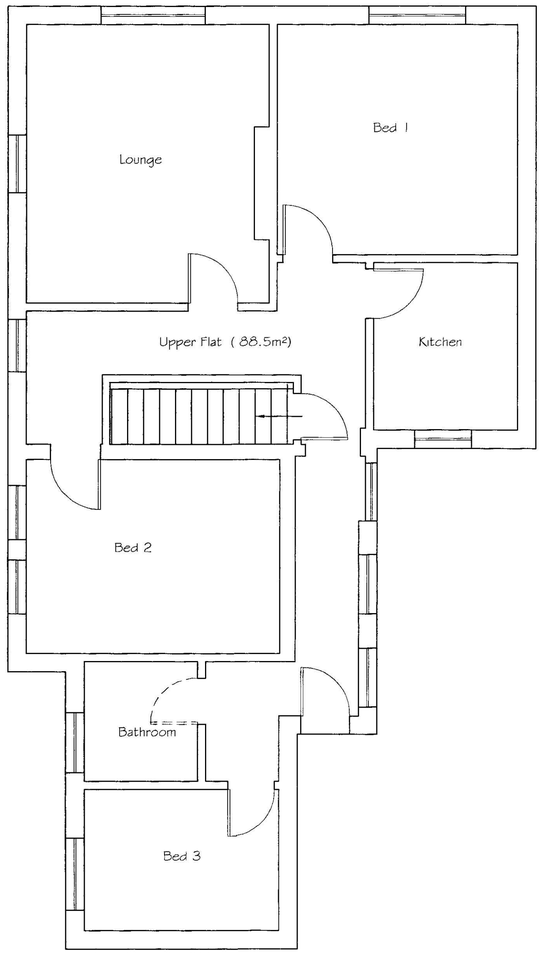


Existing First Floor Plan

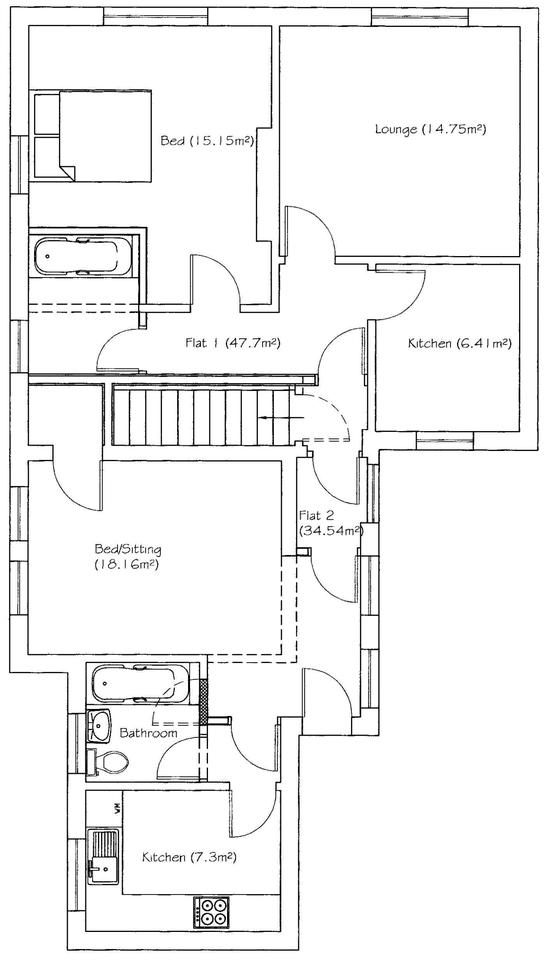

Proposed First Floor Plan

1032/12
28 SEP 2012

Tony Rogers
Building Consultants
Address: 40 Dawn Crescent, Upper Beeding
West Sussex, BN44 3WH
Telephone: 01903 815225 Fax: 01903 815225

Rev:	Date:	Revision Description:

Client: Mr & Mrs A Barnes

Address: [redacted] 281 Albion Street
Southwick
West Sussex
BN42 4AT

Project: Proposed conversion of first floor flat to two self contained flats

Scale: 1:50 1:100
Paper Size A1

Date: August 2012

Drawing No: 12/773/01

Drawn By: AWR

Revision: