

0 1m 5m 10m

North

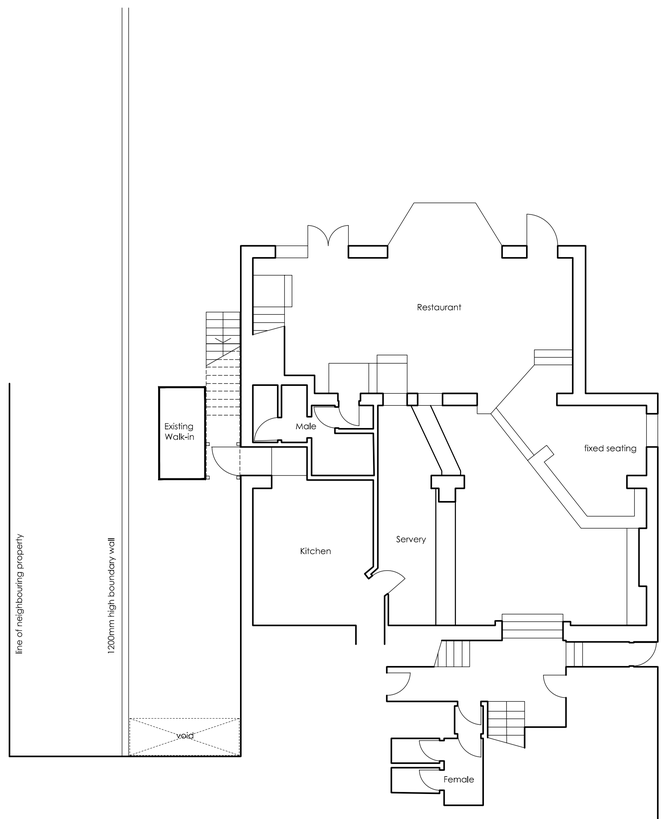

Plan As Existing

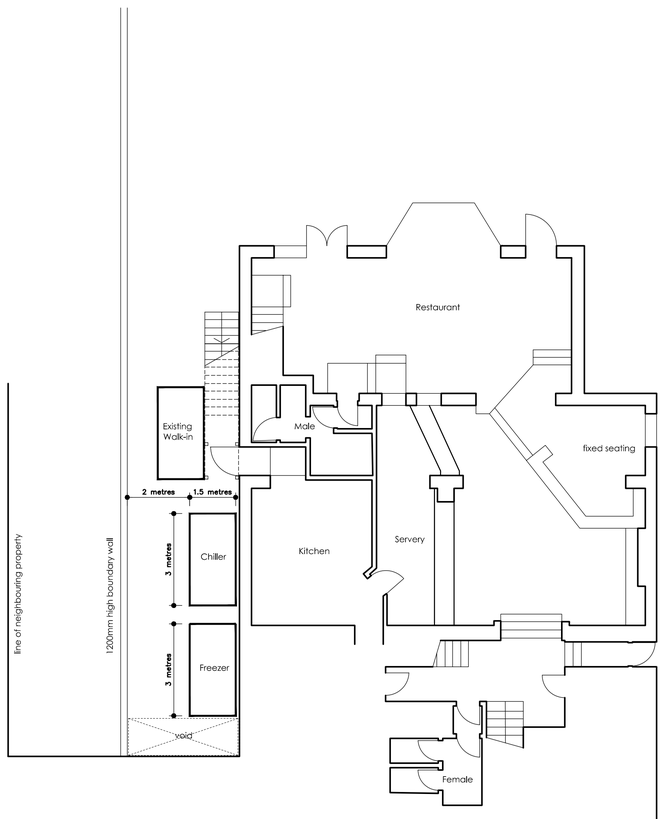

Plan As Proposed

SINCE 1698
SHEPHERD NEAME
BRITAIN'S OLDEST BREWER

PROJECT
Crown and Anchor
Shoreham

DRAWING DESCRIPTION
Plans
As Existing and Proposed

SIZE	ISSUE/PROJECT STATUS	DWG NO.	REV
A1	Planning	CAS-16-01	A
SCALE: 1:100 at A1		DATE: Oct 2017	