
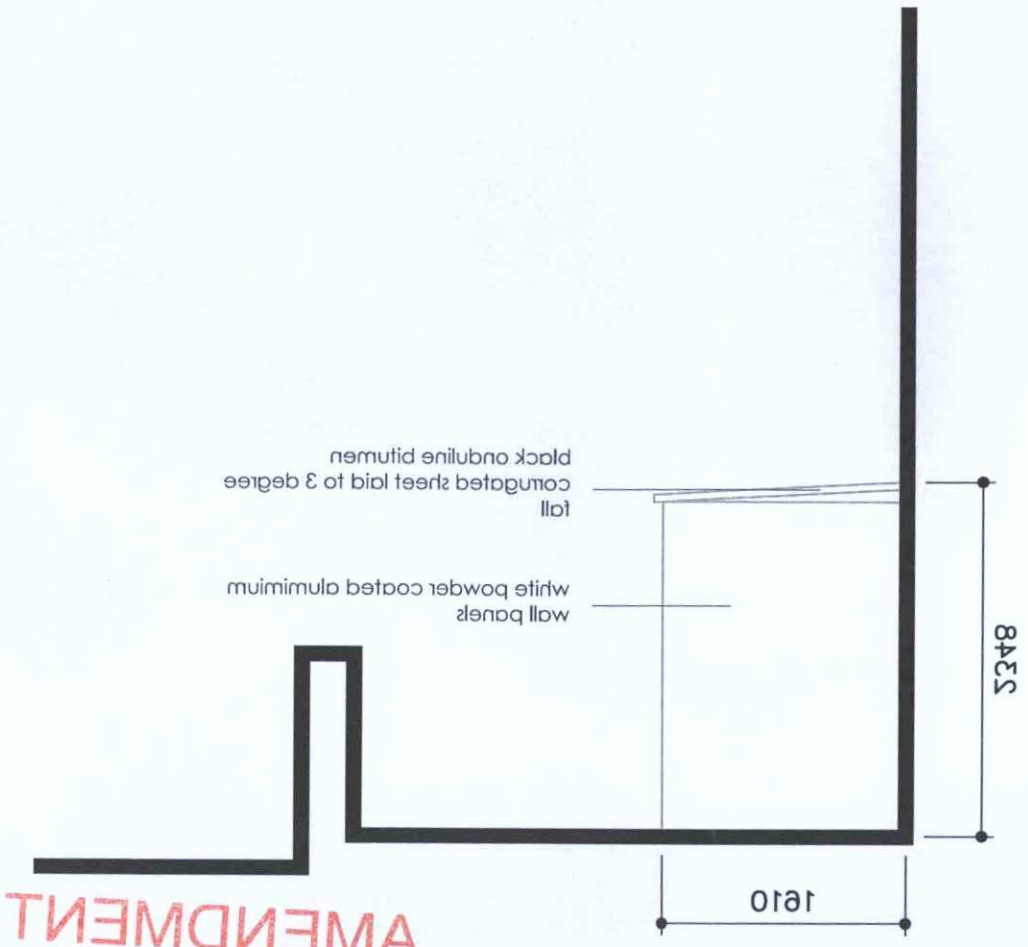


South Elevation

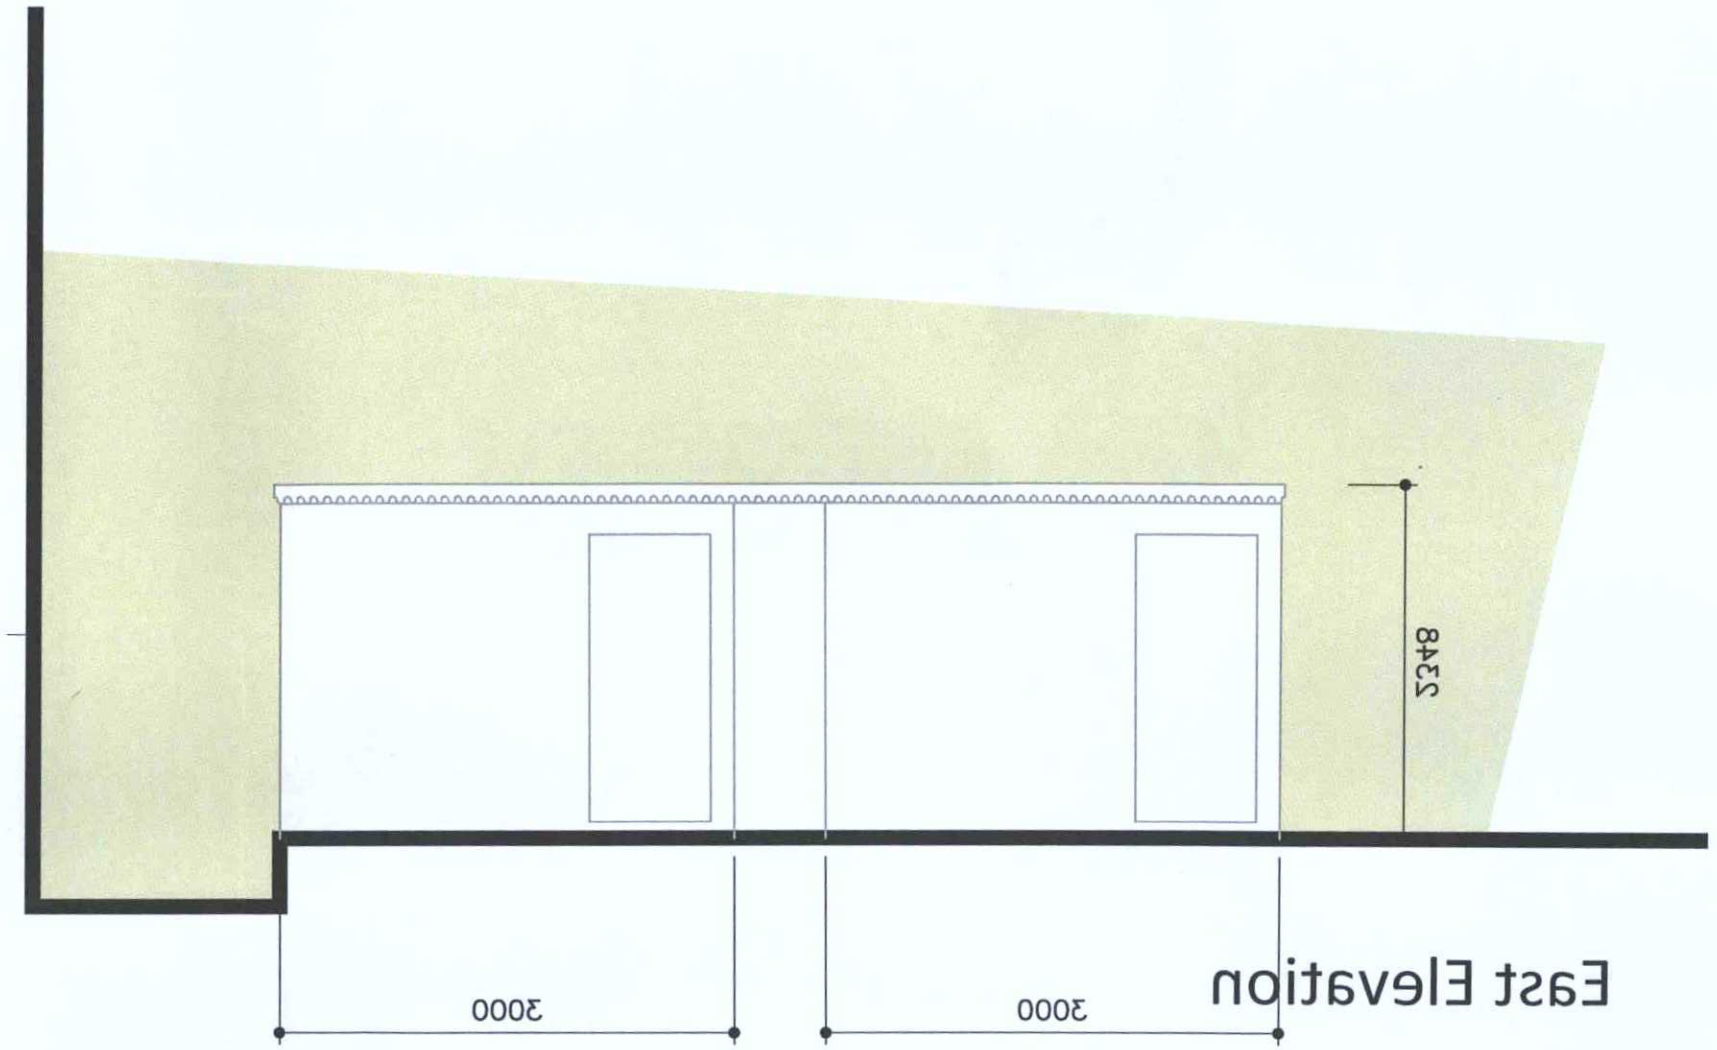

East Elevation

AMENDMENT

ADUR & WORTHING PLANNING SERVICES	
PLAN	AWDM/0375/18
DATE VALID	- 8 AUG 2018

SHEPHERD NEAME BRITAIN'S OLDEST BREWER SINCE 1698	PROJECT: Crown and Anchor Shoreham		
	DRAWING DESCRIPTION: Cold Room Elevations 1 of 2		
	SIZE: A3	ISSUE/PROJECT STATUS: Planning	DWG NO.: CAS-16-05
	SCALE: 1:50		DATE: Oct 2017

