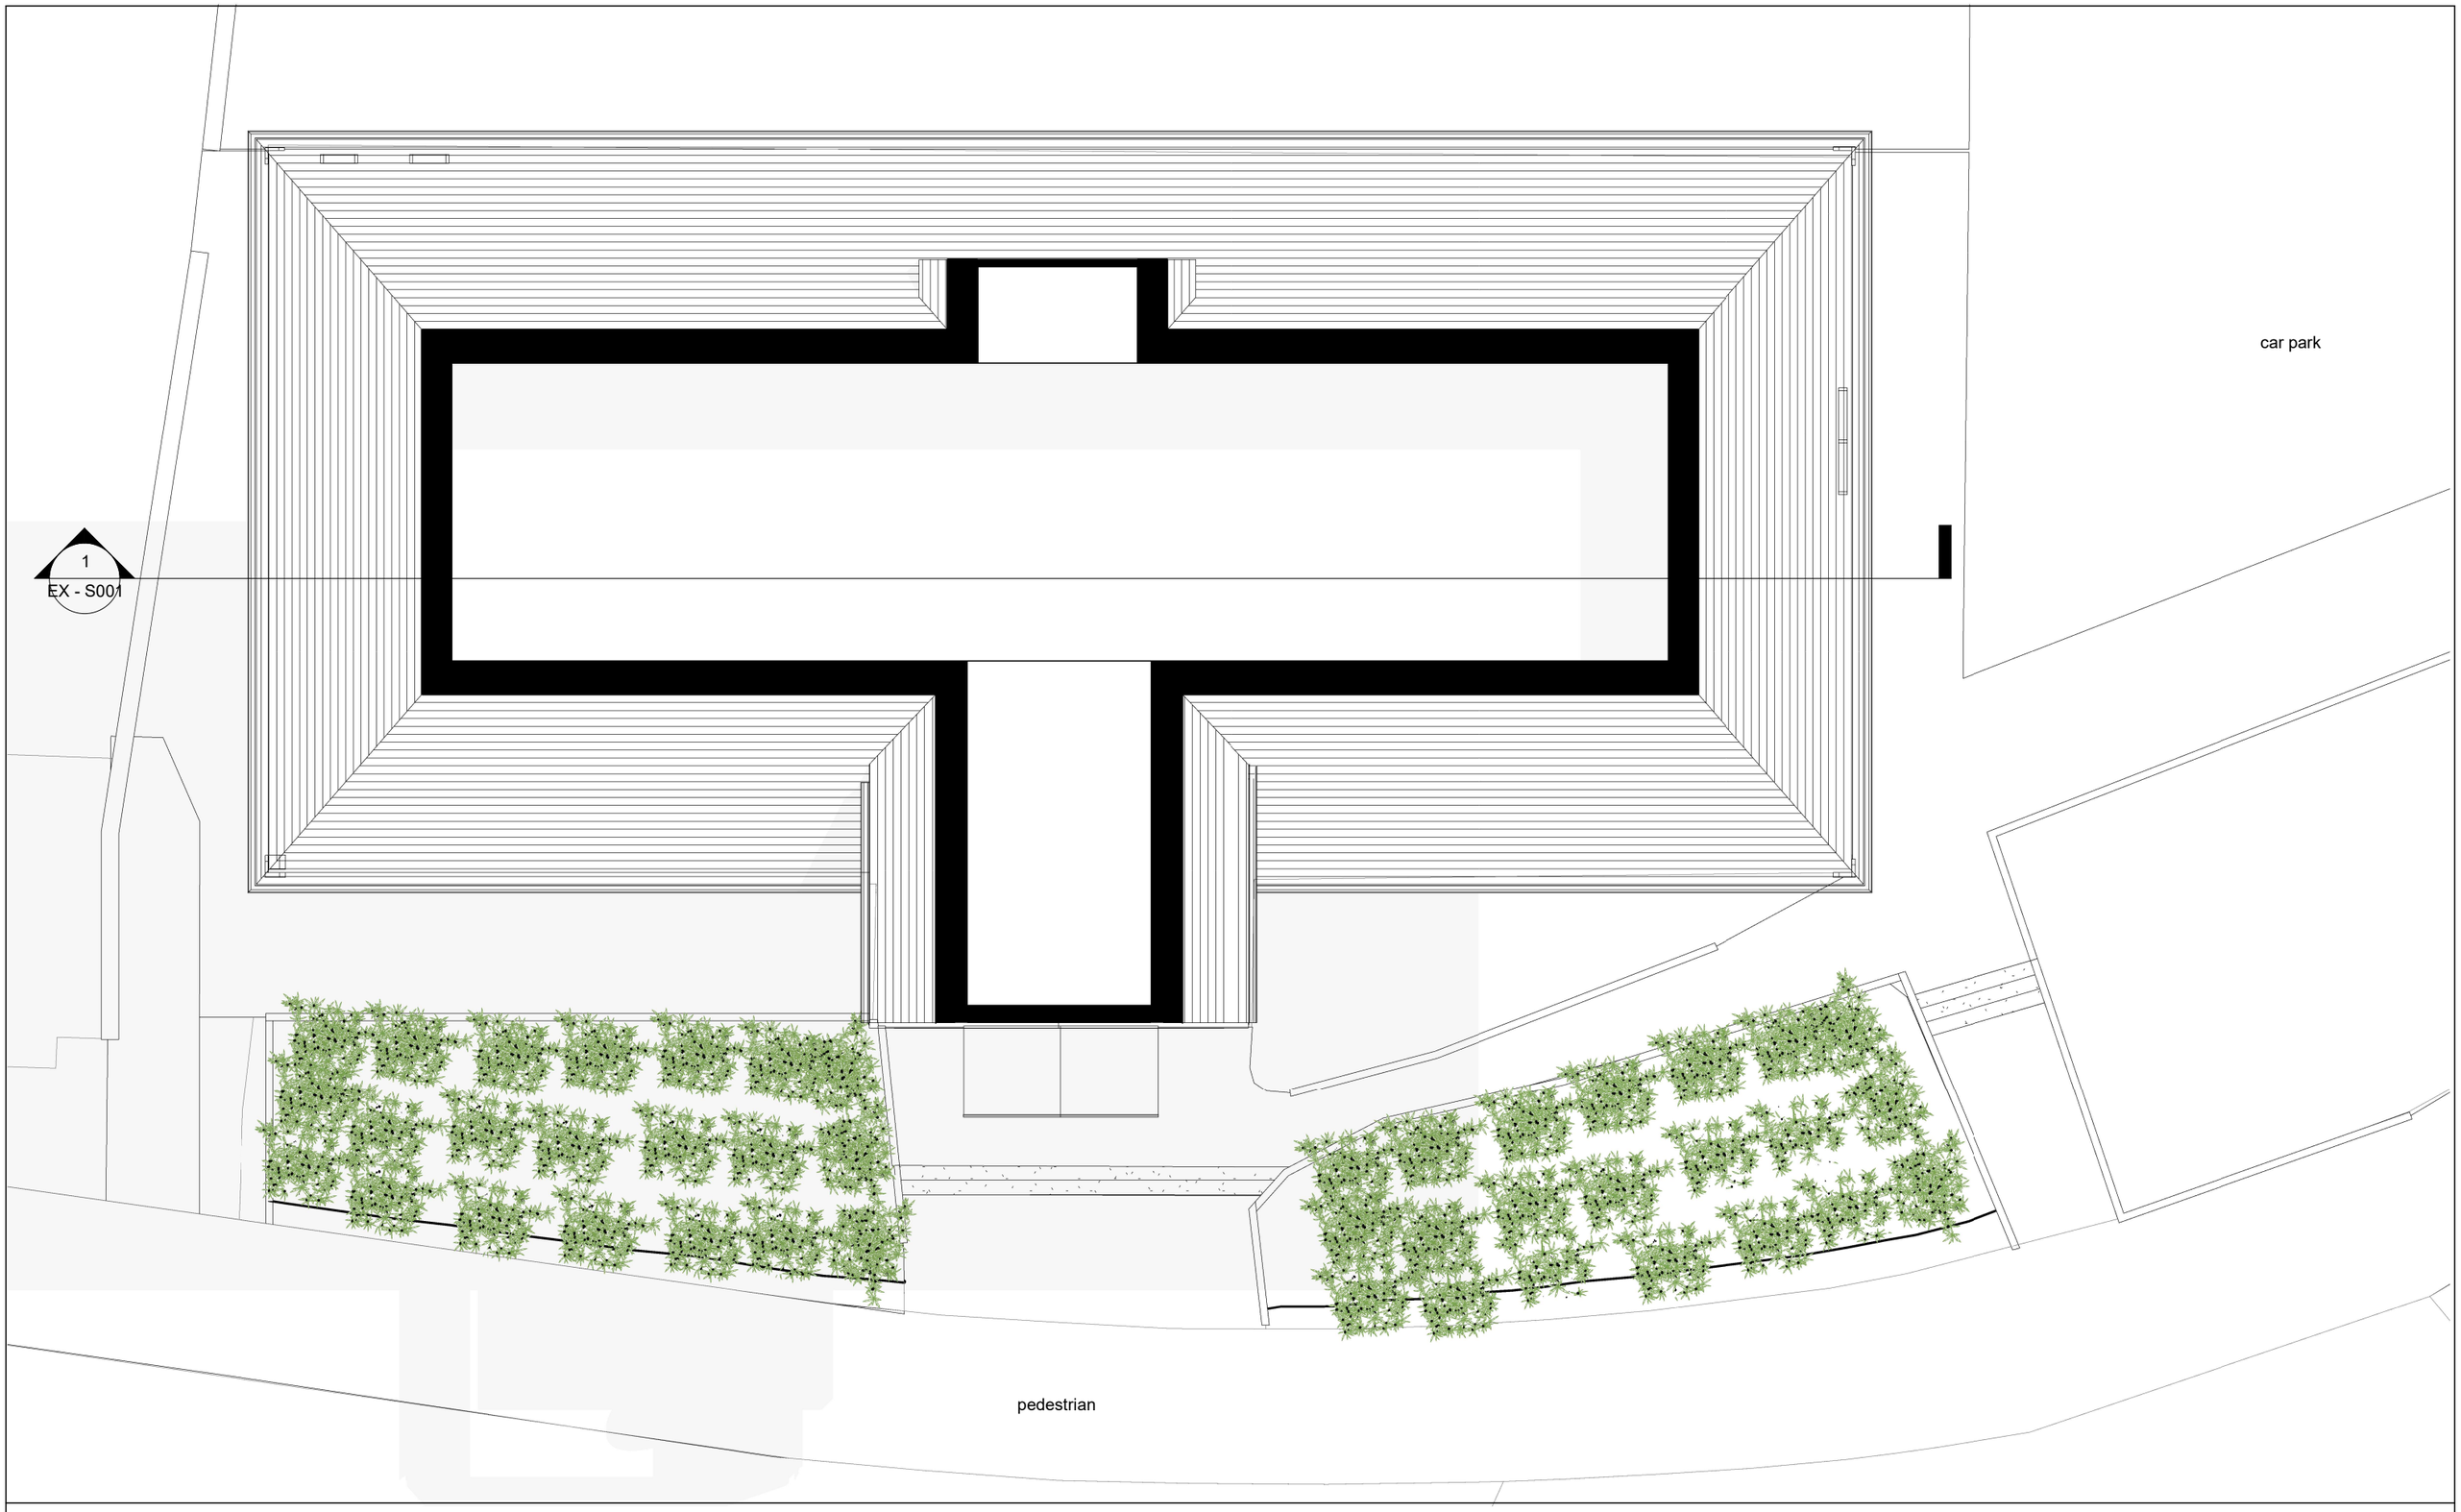

DIMENSIONS
PLANNING | ARCHITECTURE | CONSULTANCY

0208 076 9300
info@pdimensions.co.uk
www.pdimensions.co.uk

GENERAL NOTES:
USE FIGURED DIMENSIONS ONLY.
DO NOT SCALE OFF DRAWINGS.
ALL DIMENSIONS ARE TO BE CHECKED ON SITE. INCONSISTENCIES ARE TO BE REPORTED TO *DIMENSIONS* IMMEDIATELY.
COPYRIGHT OF *PLANNING DIMENSIONS LTD*

PROJECT TITLE
Pharos House,67 High Street,Worthing,West Sussex, BN11 1DN

CLIENT
S J

DRAWING TITLE
Existing Loft Plan

Project number	Date	Drawn by
0515	01/06/2022	Shai

REV	DRAWING NUMBER	Scale (@ A3)
-	EX - P003	1 : 100

0 1m 5m 10m

N