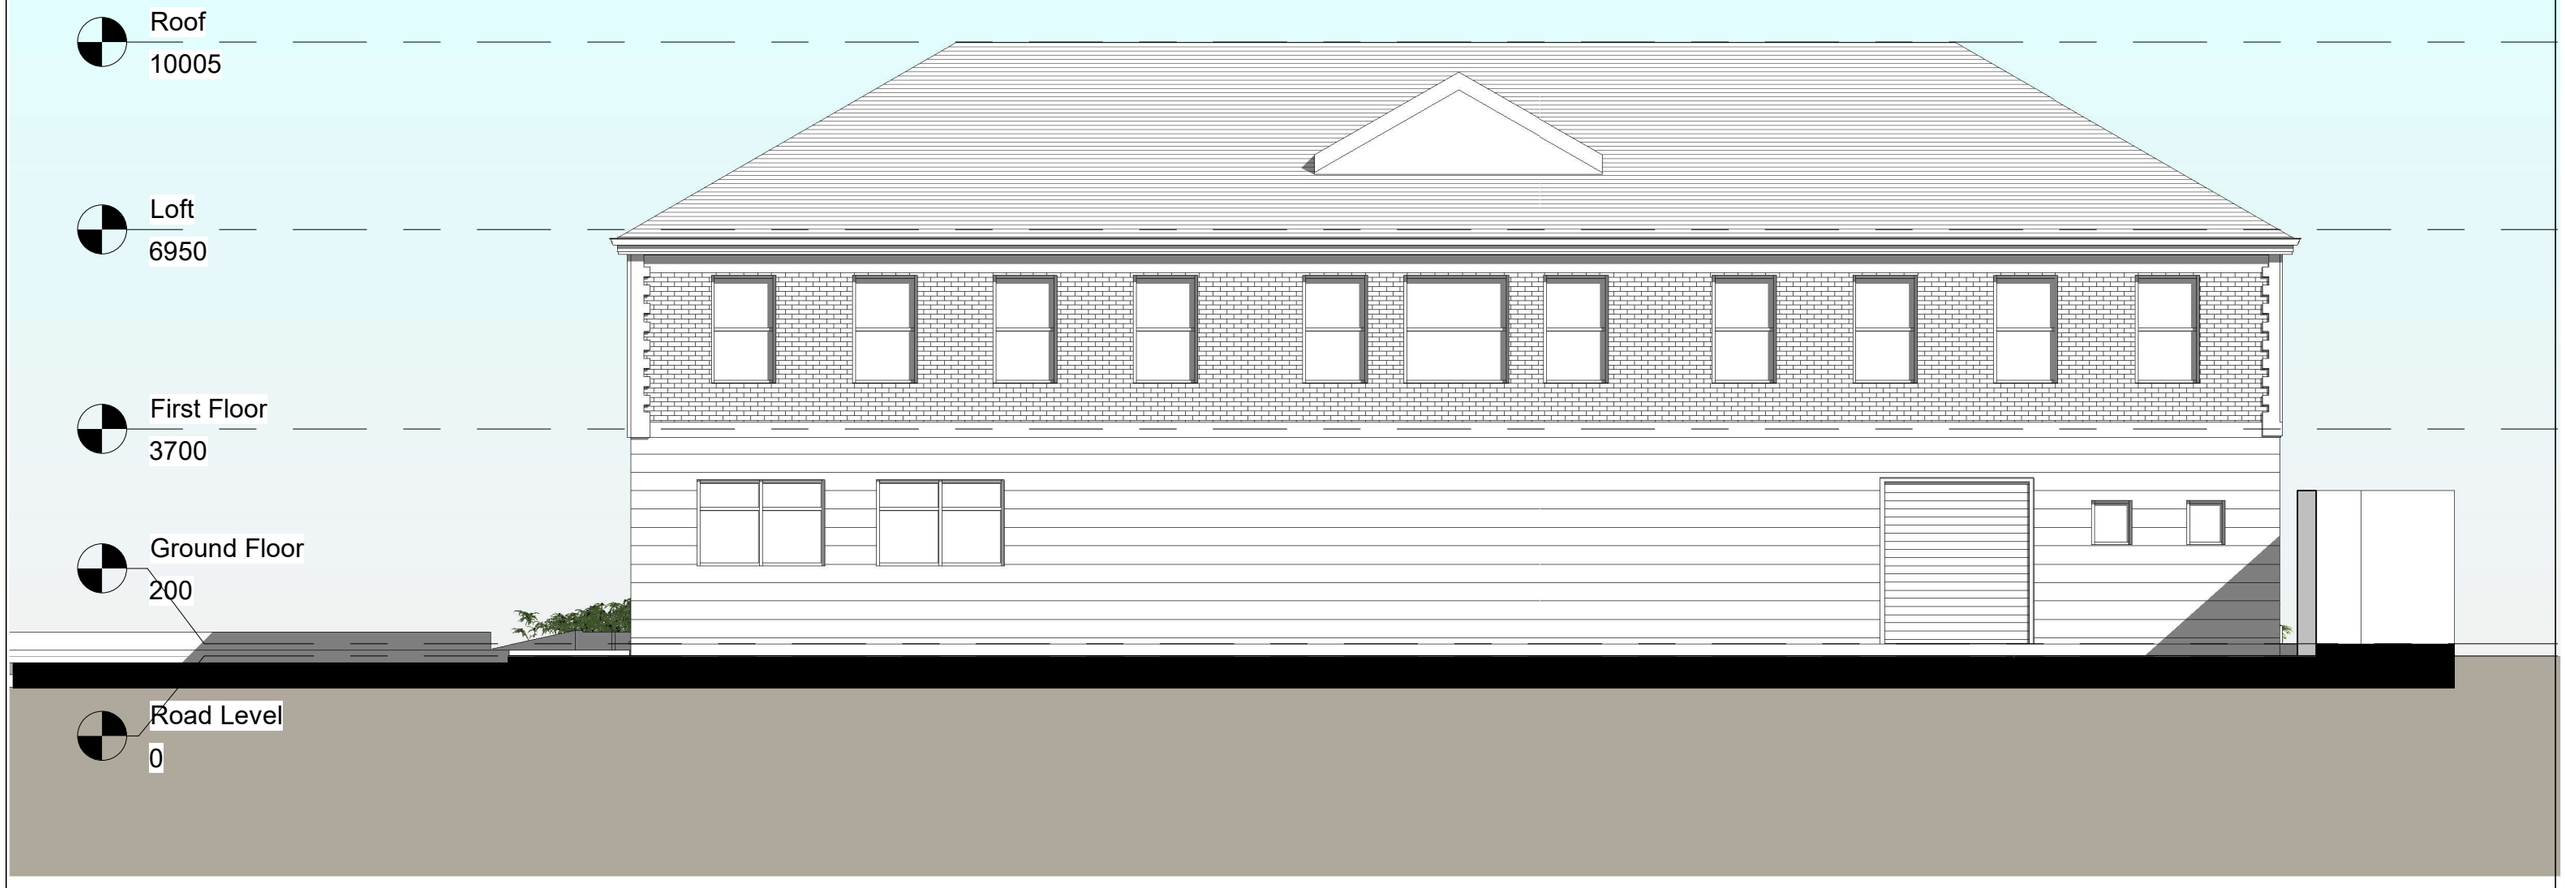

1 Rear Elevation (West Side)

1 : 100

DIMENSIONS
PLANNING | ARCHITECTURE | CONSULTANCY

0208 076 9300
info@pdimensions.co.uk
www.pdimensions.co.uk

GENERAL NOTES:

USE FIGURED DIMENSIONS ONLY.

DO NOT SCALE OFF DRAWINGS.

ALL DIMENSIONS ARE TO BE CHECKED ON SITE. INCONSISTENCIES ARE TO BE REPORTED TO *DIMENSIONS* IMMEDIATELY.

COPYRIGHT OF *PLANNING DIMENSIONS LTD*

PROJECT TITLE Pharos House,67 High Street,Worthing, BN11 1DN	DRAWING TITLE Existing Rear Elevations	REV A	DRAWING NUMBER EX - L002	Scale (@ A3) 1 : 100
CLIENT S J	Project number 0515	Date 01/06/2022	Drawn by sanjay	0 1m 5m 10m