

North Front Elevation
1 : 50



East Side Elevation
1 : 50



West Side Elevation
1 : 50

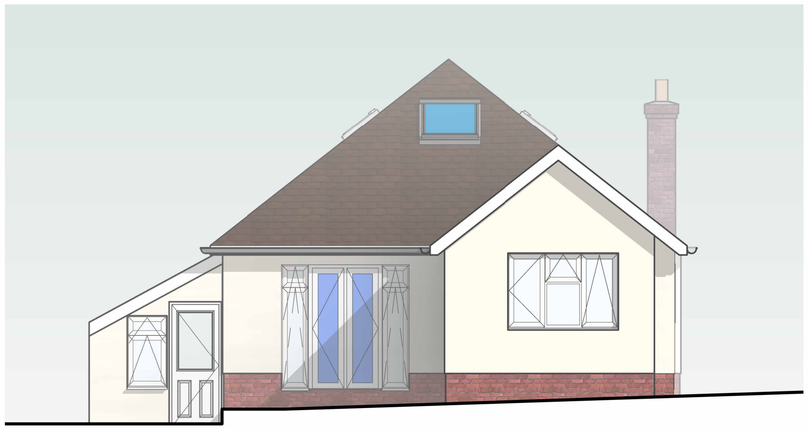

South Rear Elevation
1 : 50

0m 1m 2m 3m 4m 5m

VISUAL SCALE 1:50 @ A1

Notes:

1. THE COPYRIGHT OF THIS DRAWING IS VESTED IN ARCHEVOLVE AND IT MAY NOT BE REPRODUCED IN WHOLE OR PART OR USED FOR THE MANUFACTURE OF ANY ARTICLE WITHOUT THE EXPRESS PERMISSION OF THE COPYRIGHT HOLDERS.

2. WORK TO FIGURED DIMENSIONS ONLY.

3. THIS DRAWING IS TO BE READ IN CONJUNCTION WITH ALL RELEVANT ARCHITECT'S, SERVICE ENGINEER'S AND ARCHEVOLVE AND SPECIFICATIONS.

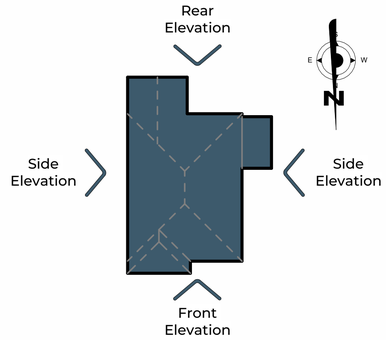

Revision Number	Revision Description	Issued by	Revision Date

DATE:	STATUS:	SHEET SIZE:
05/03/24	PRELIMNARY ISSUE	A1

SCALE:	DRAWN:	CHECKED:
1 : 50	AP	

CLIENT:

Mr H Sparks

SITE ADDRESS:

18 Ashfold Avenue,
Findon,
BN14 0AP

REVISION:

DRAWING NO: ACR/024/24/02

PROJECT NO: 18ASV

DRAWING: Rear Extension & Loft Extension

TITLE: Elevations

ARCHEVOLVE
// design @archevolve.co.uk
// www. archevolve.co.uk
// 07830 325566
CIAT CHARTERED PRACTICE