38, Penhill Road dropped kerb

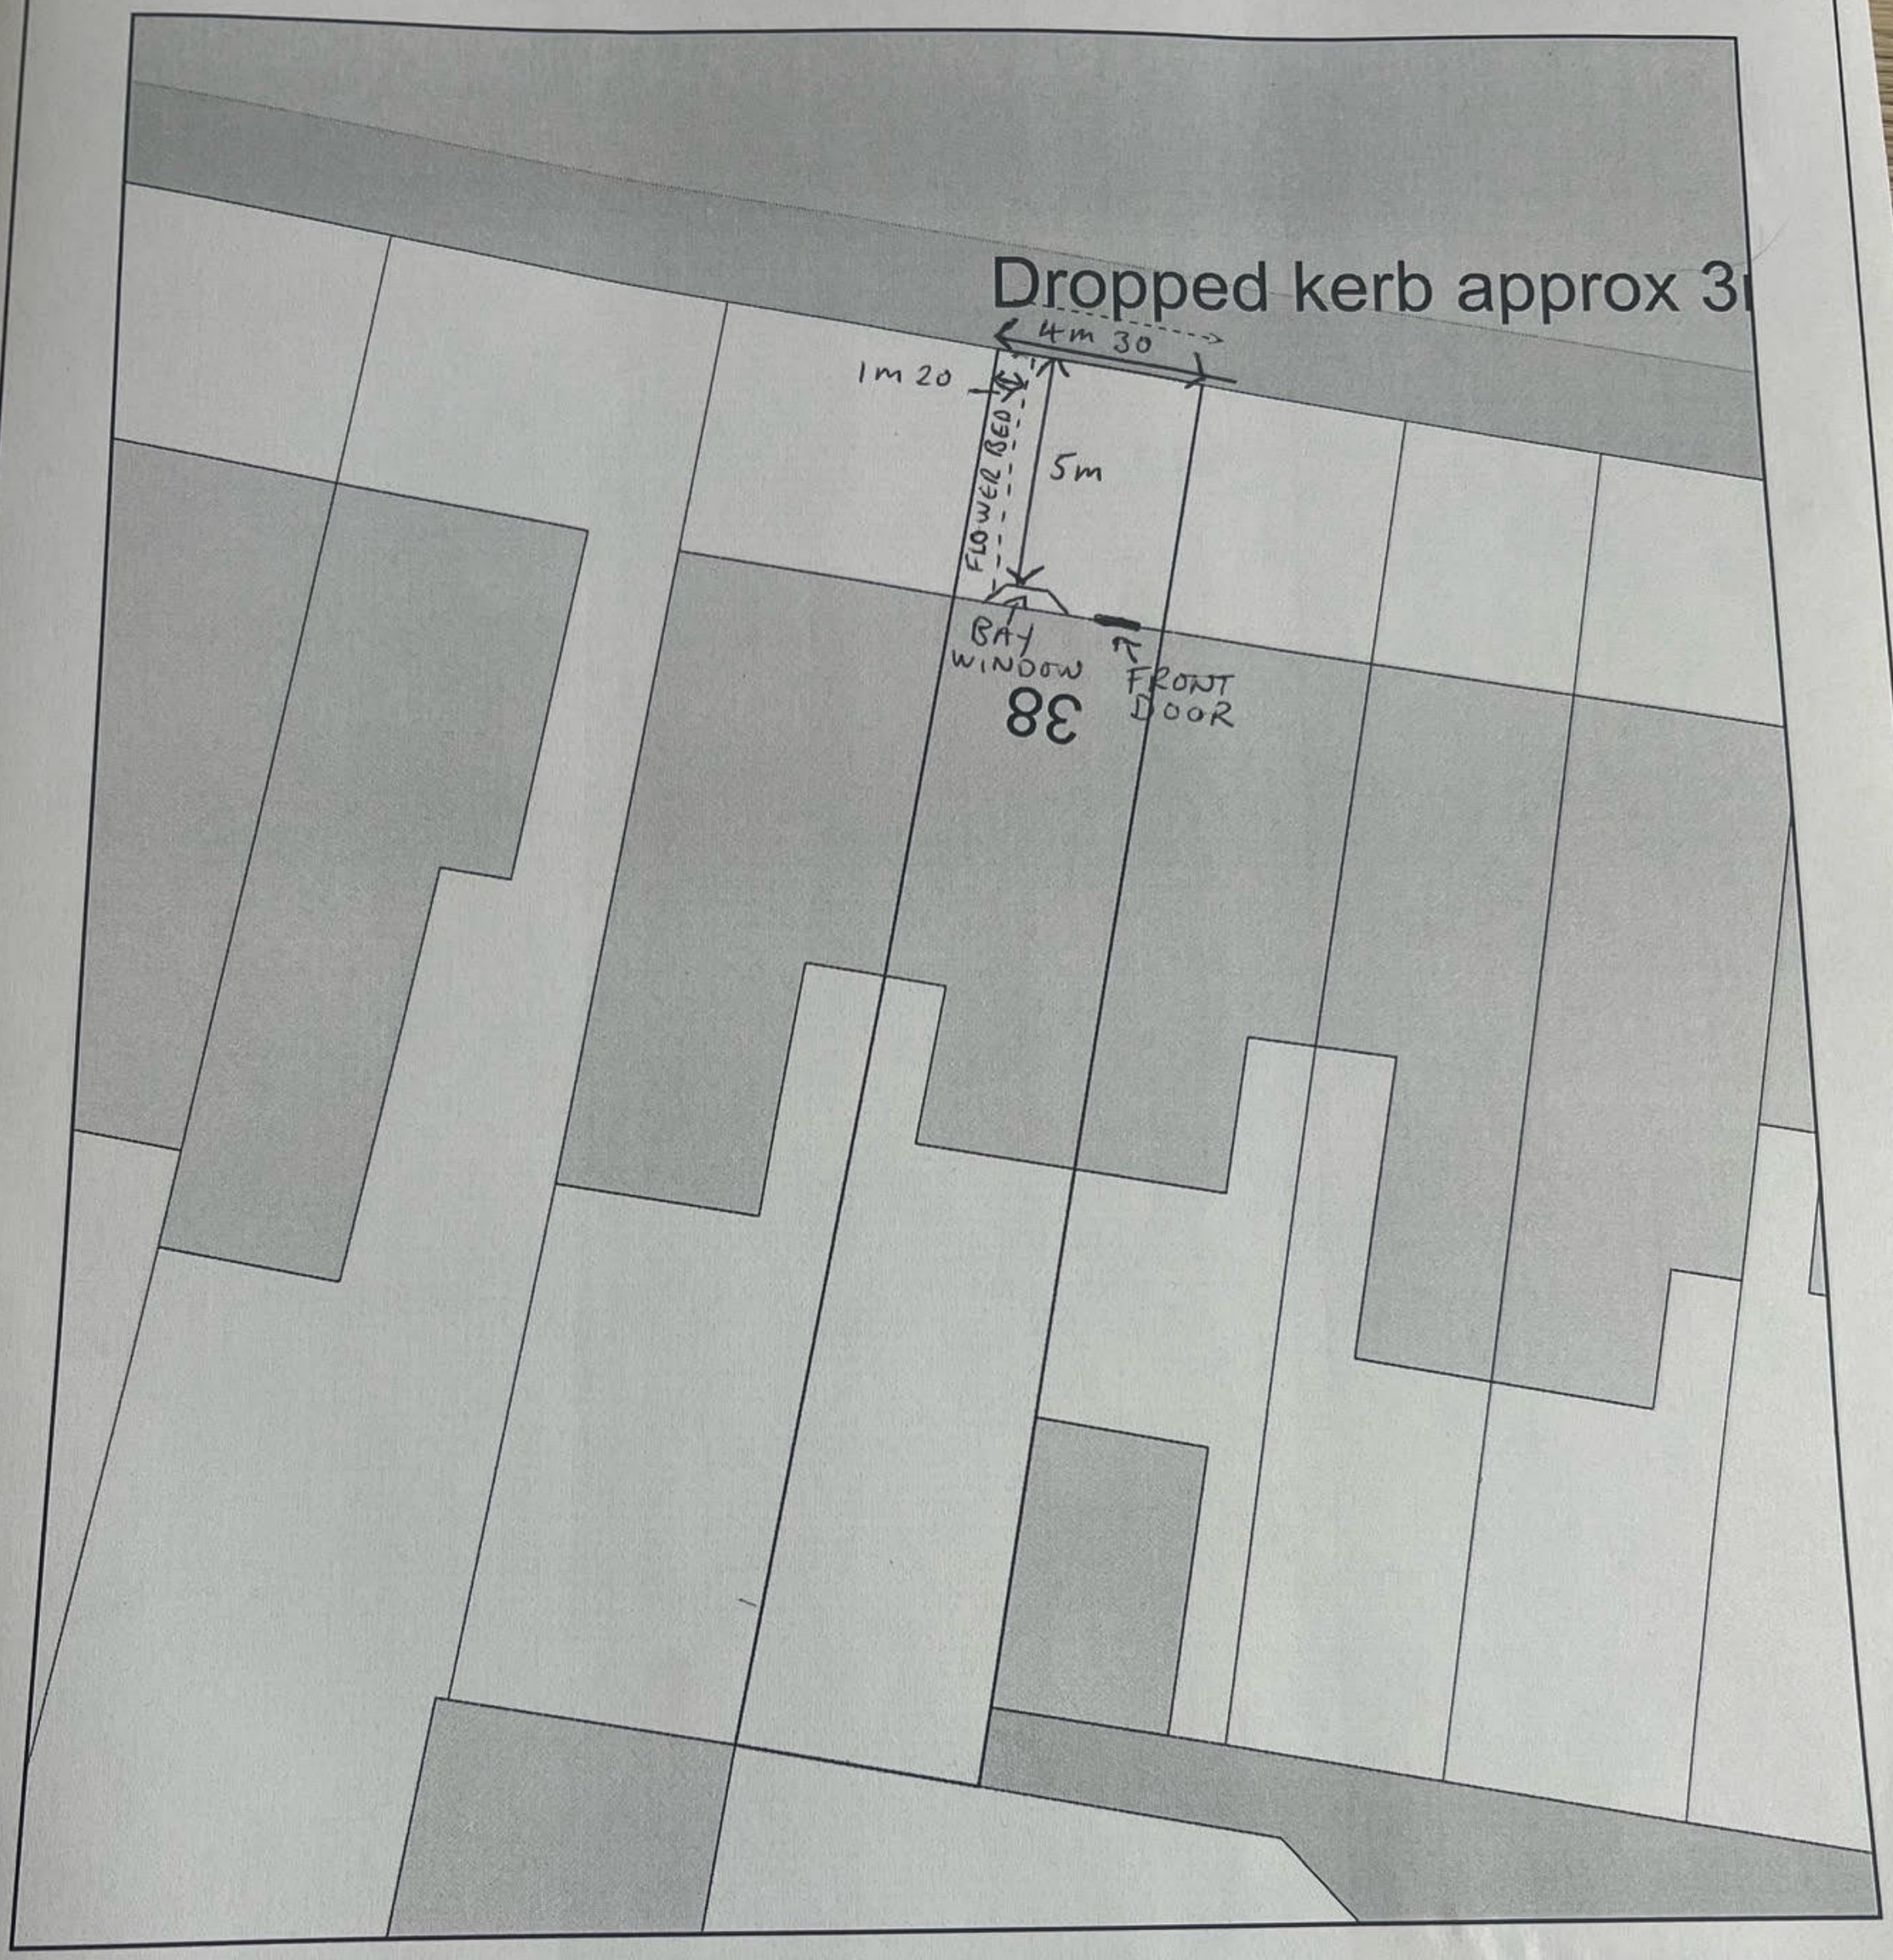

0 10

Metres

N

ReQuestaPlan

Plan Produced for: Fiona Reid

Date Produced: 18 Mar 2024

Plan Reference Number: TQRQM24078134250042

Scale: 1:200 @ A4