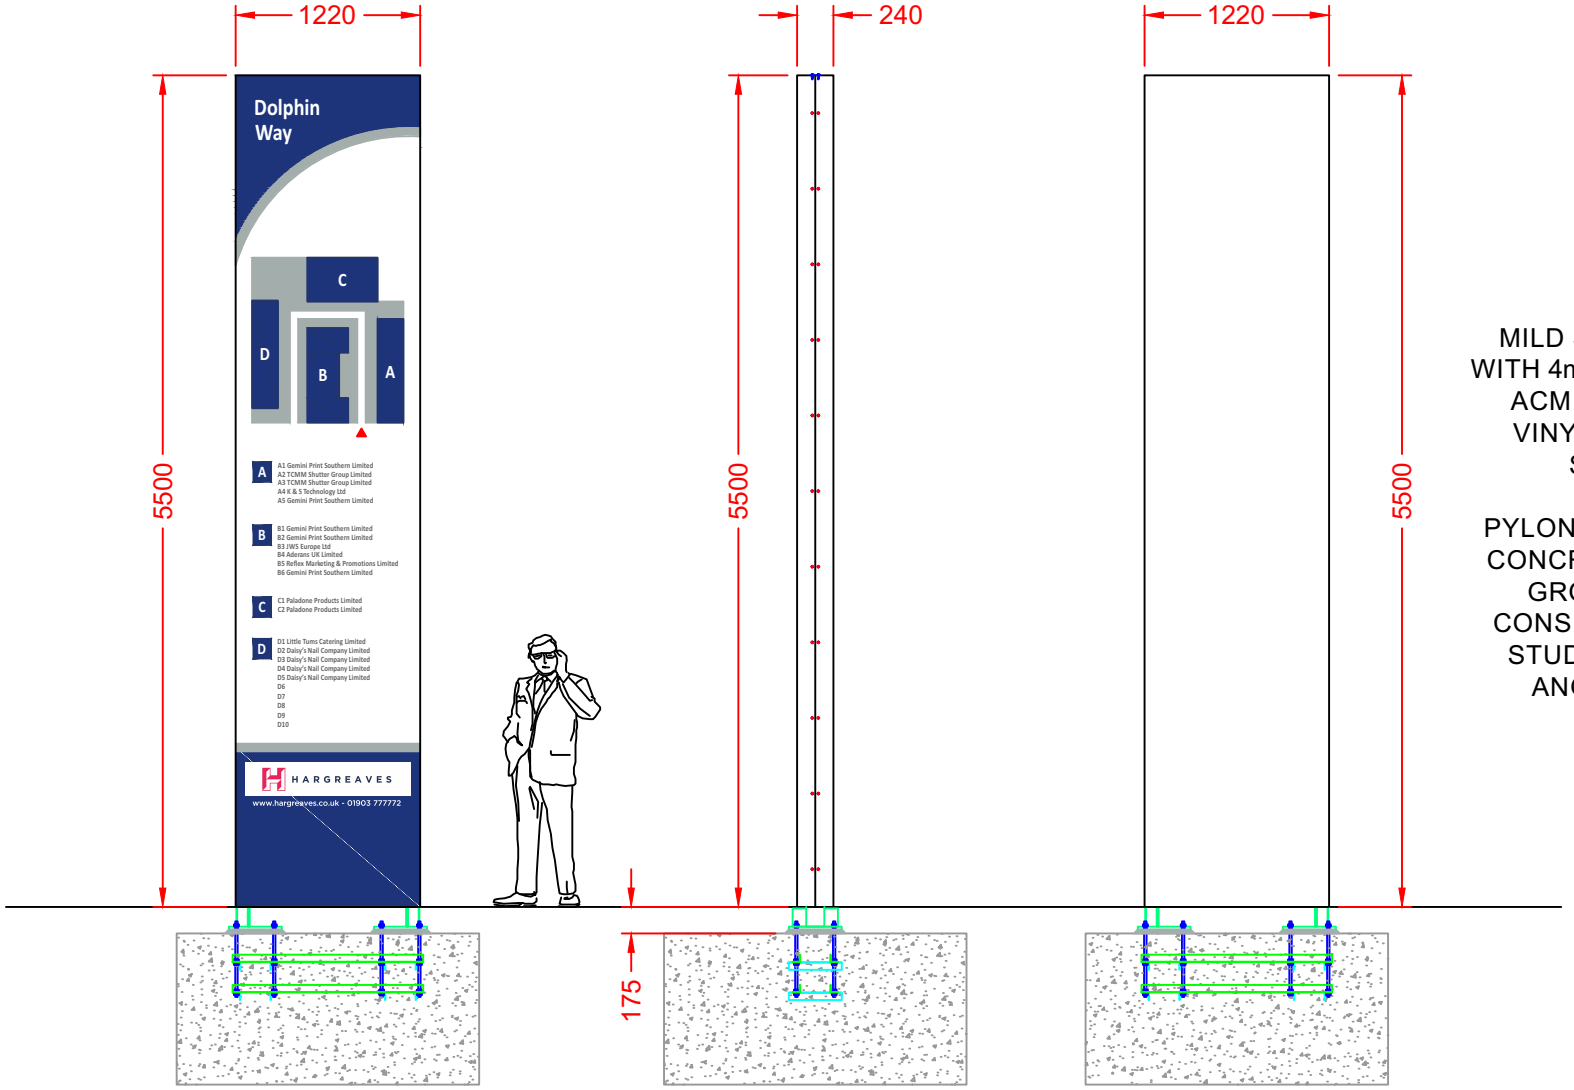



FRONT ELEVATION

SIDE ELEVATION

REAR ELEVATION

MILD STEEL FRAME
WITH 4mm THICK WHITE
ACM PANELS C/W
VINYL DECALS AS
SHOWN.

PYLON FIXED TO NEW
CONCRETE BASE C/W
GROUND CAGE
CONSISTING OF M16
STUDDING TO M.S
ANGLE FRAME

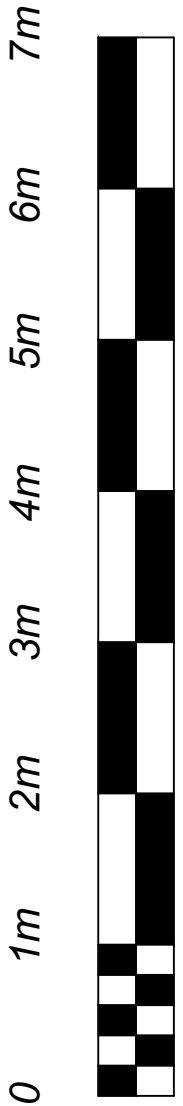

QSF001 ISSUE1

tara signs
St. Peters Place, Western Road,
Lancing, Sussex, BN15 8SB
Tel : 01903 750710
Fax : 01903 754008

Copyright Tara Signs Ltd.

Scale	1:50 @A4
Tolerance + -	
Drg No	Hargreaves 017
Date	11/03/20
Drawn By	AJH
Checked By	

Revisions	Date
A) SITE MAP UPDATED & HEADER CHANGED TO READ 'DOLPHIN WAY' 12/03/20 DY	
B) Additional unit numbers in Block D. Tenant names TBC. 24-06-21	
C) Tennant name updates 30-06-21	
D) Colour changes	

Project.

HARGREAVES MANAGEMENT Ltd
RUSTINGTON HOUSE
WORTHING ROAD
RUSTINGTON
BN16 3PS
1220x5500 TOTEM - PLANNING DWG