
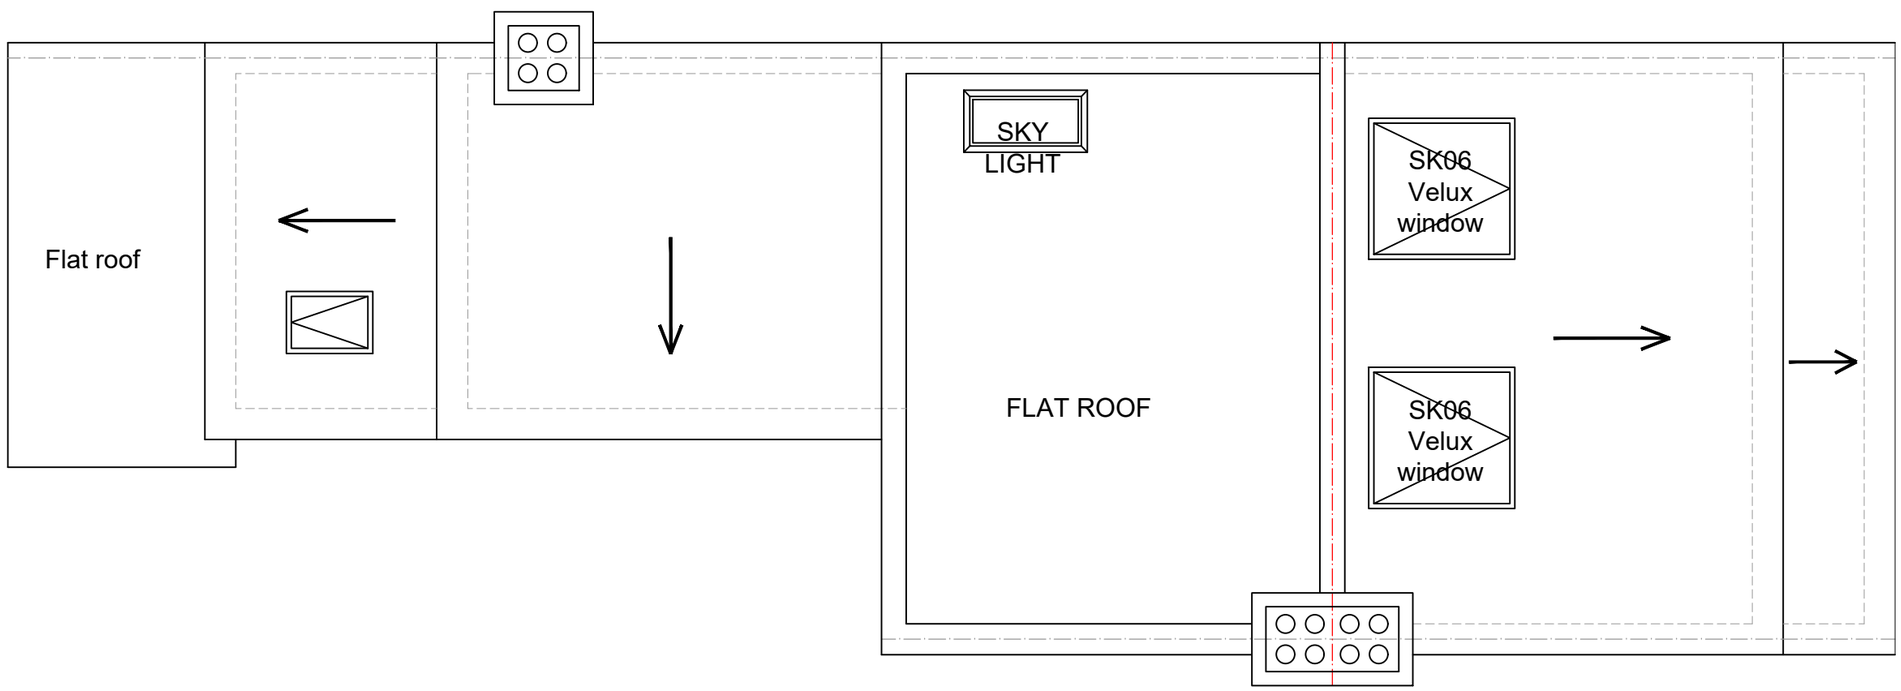


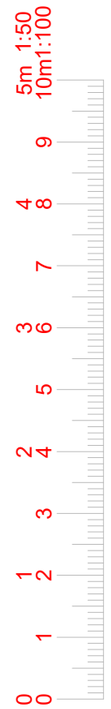

PROPOSED ROOF PLAN
SCALE 1:50

fastPlans

www.FastPlansUK.co.uk

Project: Loft Conversion with Dormer to Rear.	
Address: 8 GORDON RD,BN43 6WE	
Scale: 1:50 @ A3	Dwg. no: A04
Drawn by: O.B.S	Date Drawn: 20-JUNE-2022

For Drawings Tel: 020 3542 1777
E-mail: plans@FastPlansUK.co.uk