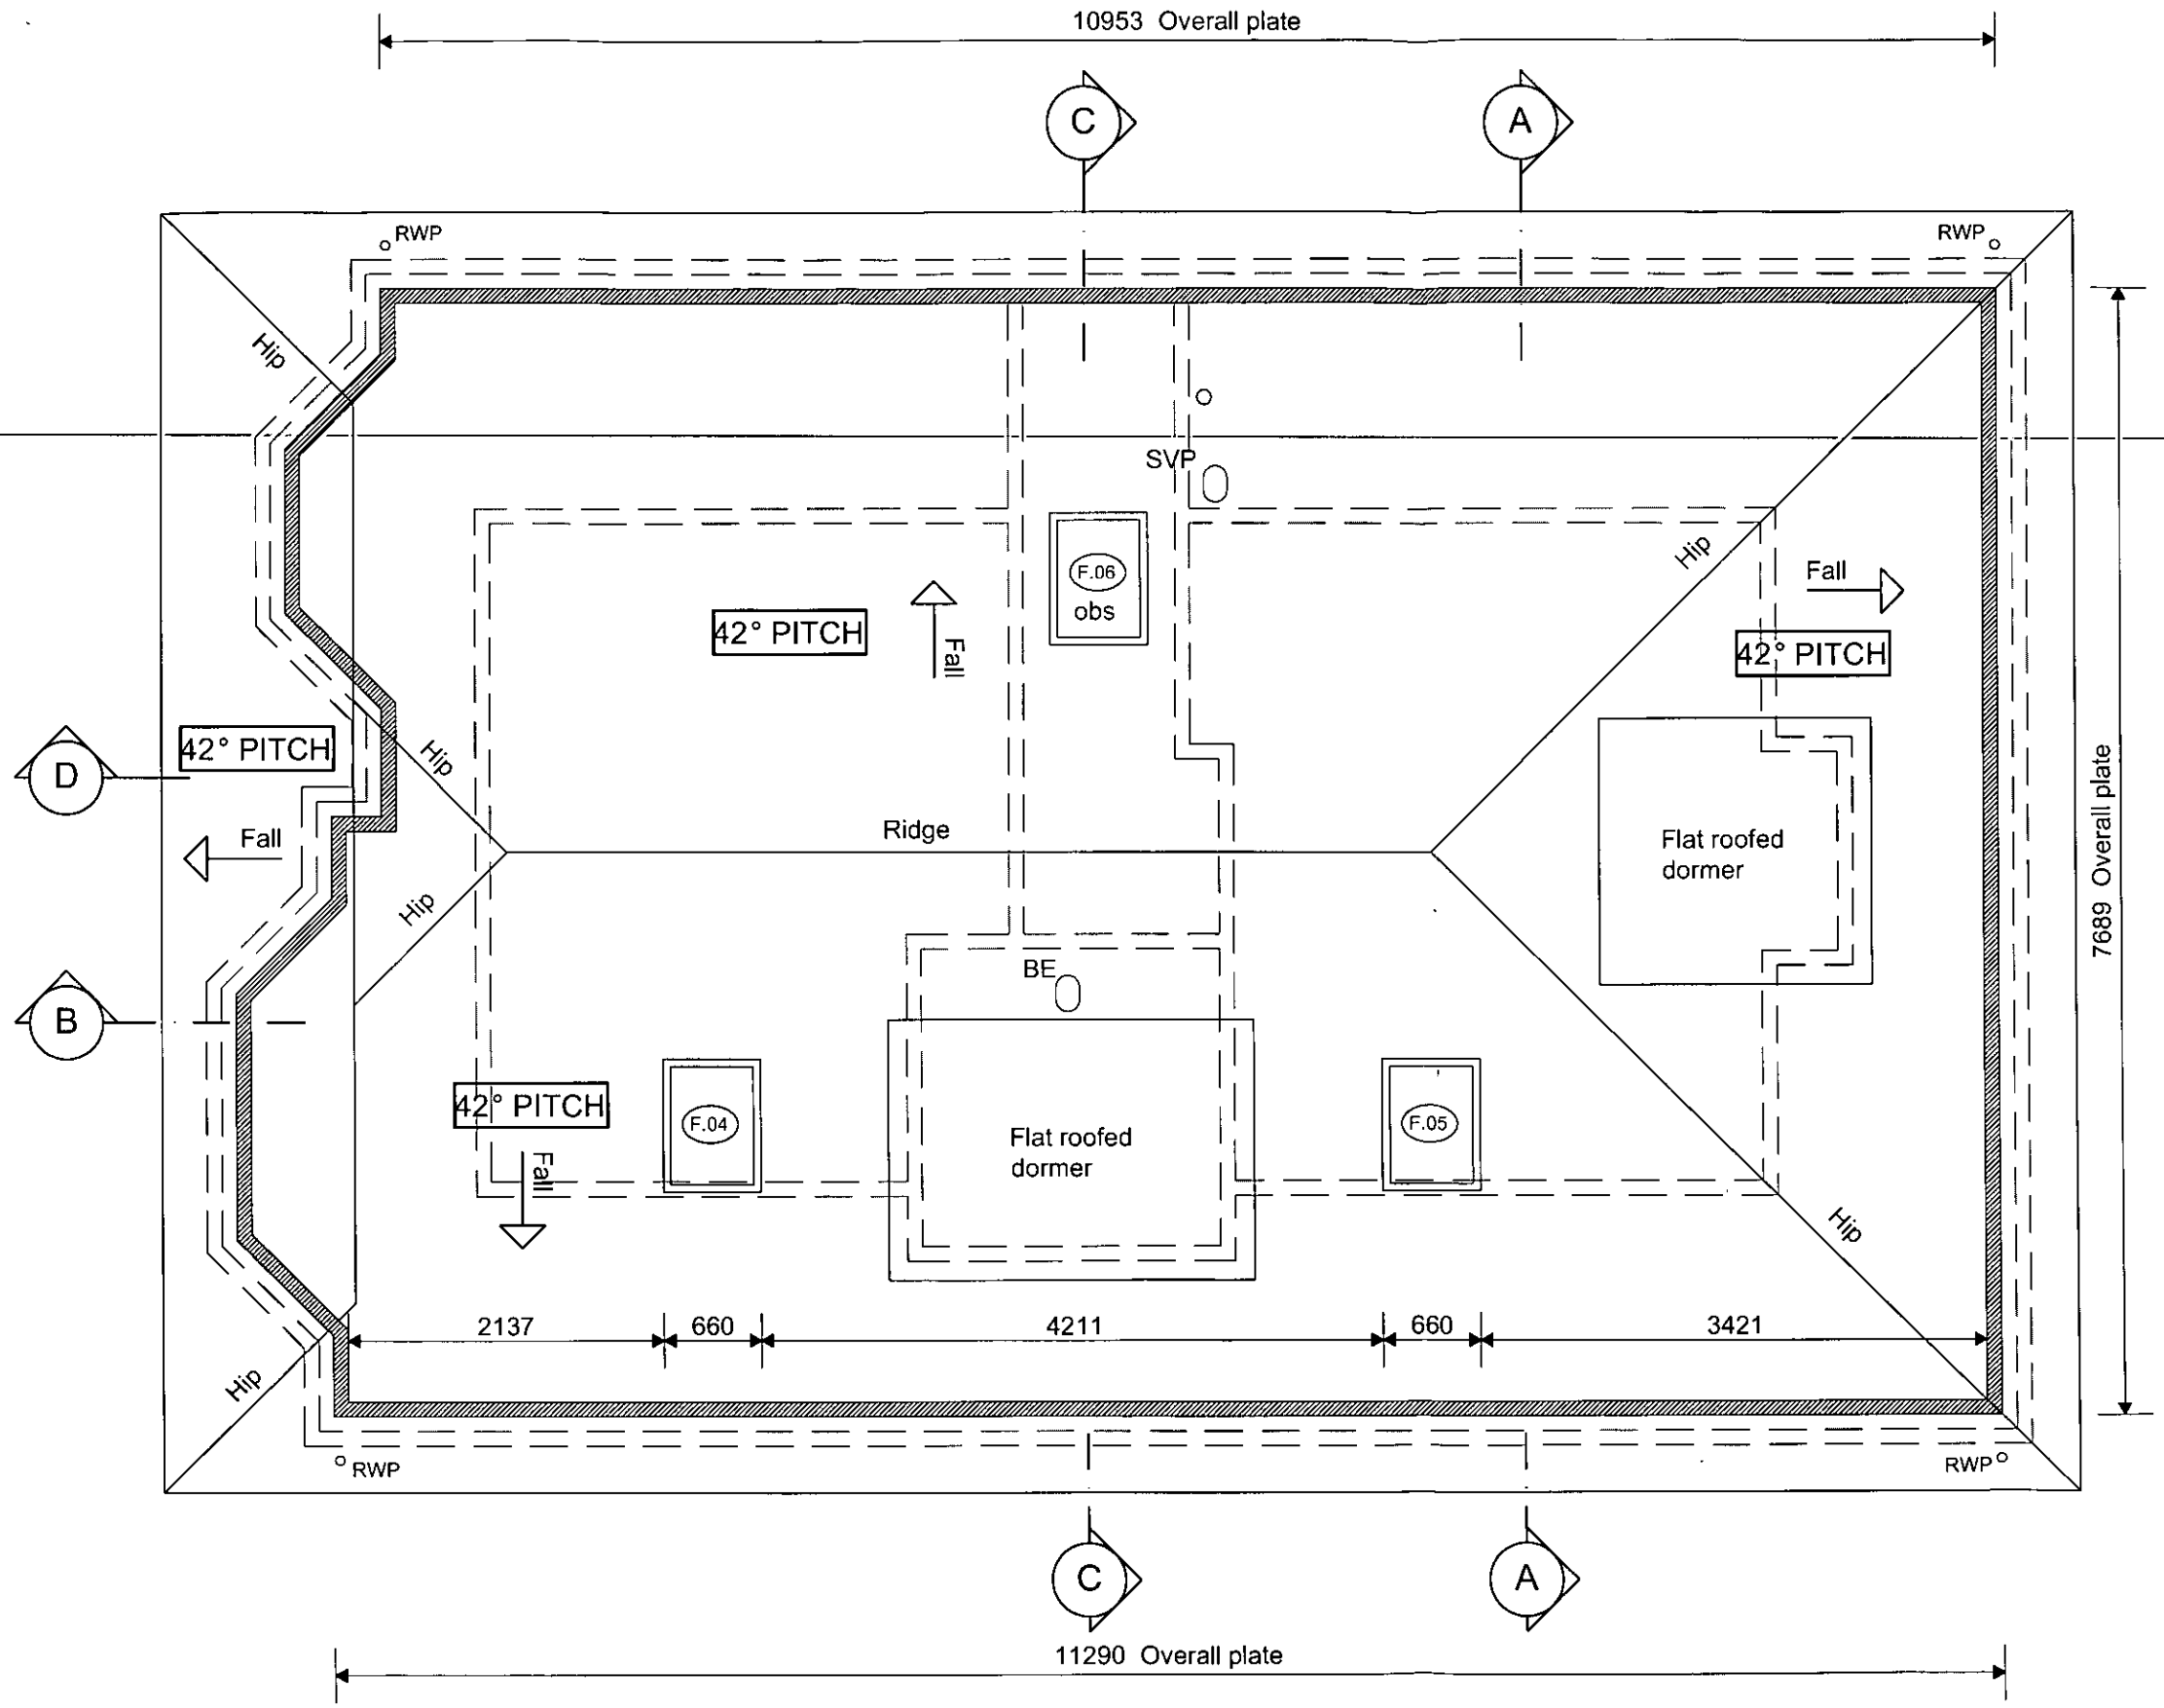

ROOF PLAN

ROOF LEGEND

BE	Bathroom extracts ducted to a proprietary thru tile vent
KE	Kitchen extracts ducted to a proprietary thru tile vent
SVP	SVP ducted to a thru tile vent ONLY where at head of drain run. Otherwise to terminate to durgo valve in roofspace. For relevant situation refer to the domestic drainage layout.
Loft hatch	Pre-insulated loft access hatch with perimeter draught seals.
RWP	Rainwater downpipe
	Non load bearing walls below
	100 x 75 timber wall plate

Rev. | Date | Detail | Drawn
AD

ADUR & WORTHING PLANNING SERVICES

PLAN	AWDM/0002/13
DATE VALID	21 DEC 2012

Site Address: 50 OVERHILL, SOUTHWICK WEST SUSSEX	Description: ROOF PLAN
Drawing No: 12015 / 11.004	
Date: SEPT 2012	Scale: 1/50 @ A3
Status: PRELIMINARY	
Client: P L PROJECTS LTD	

adaviesDESIGN
architecture
T 01273 206 268
M 07817 186 296
E andy@adaviesdesign.com
www.adaviesdesign.com
5 Goldsmid Mews
Farm Road, Hove
E. Sussex, BN3 1FB