Extension and alterations:
19 STEYNING CLOSE SOMPTING
WEST SUSSEX BN15 0HY

Drawing No. 217/537/1

Paul Trussler
44 Fitle Road
Lancing
West Sussex
BN15 0NZ

SITE PLAN - SCALE: 1/200

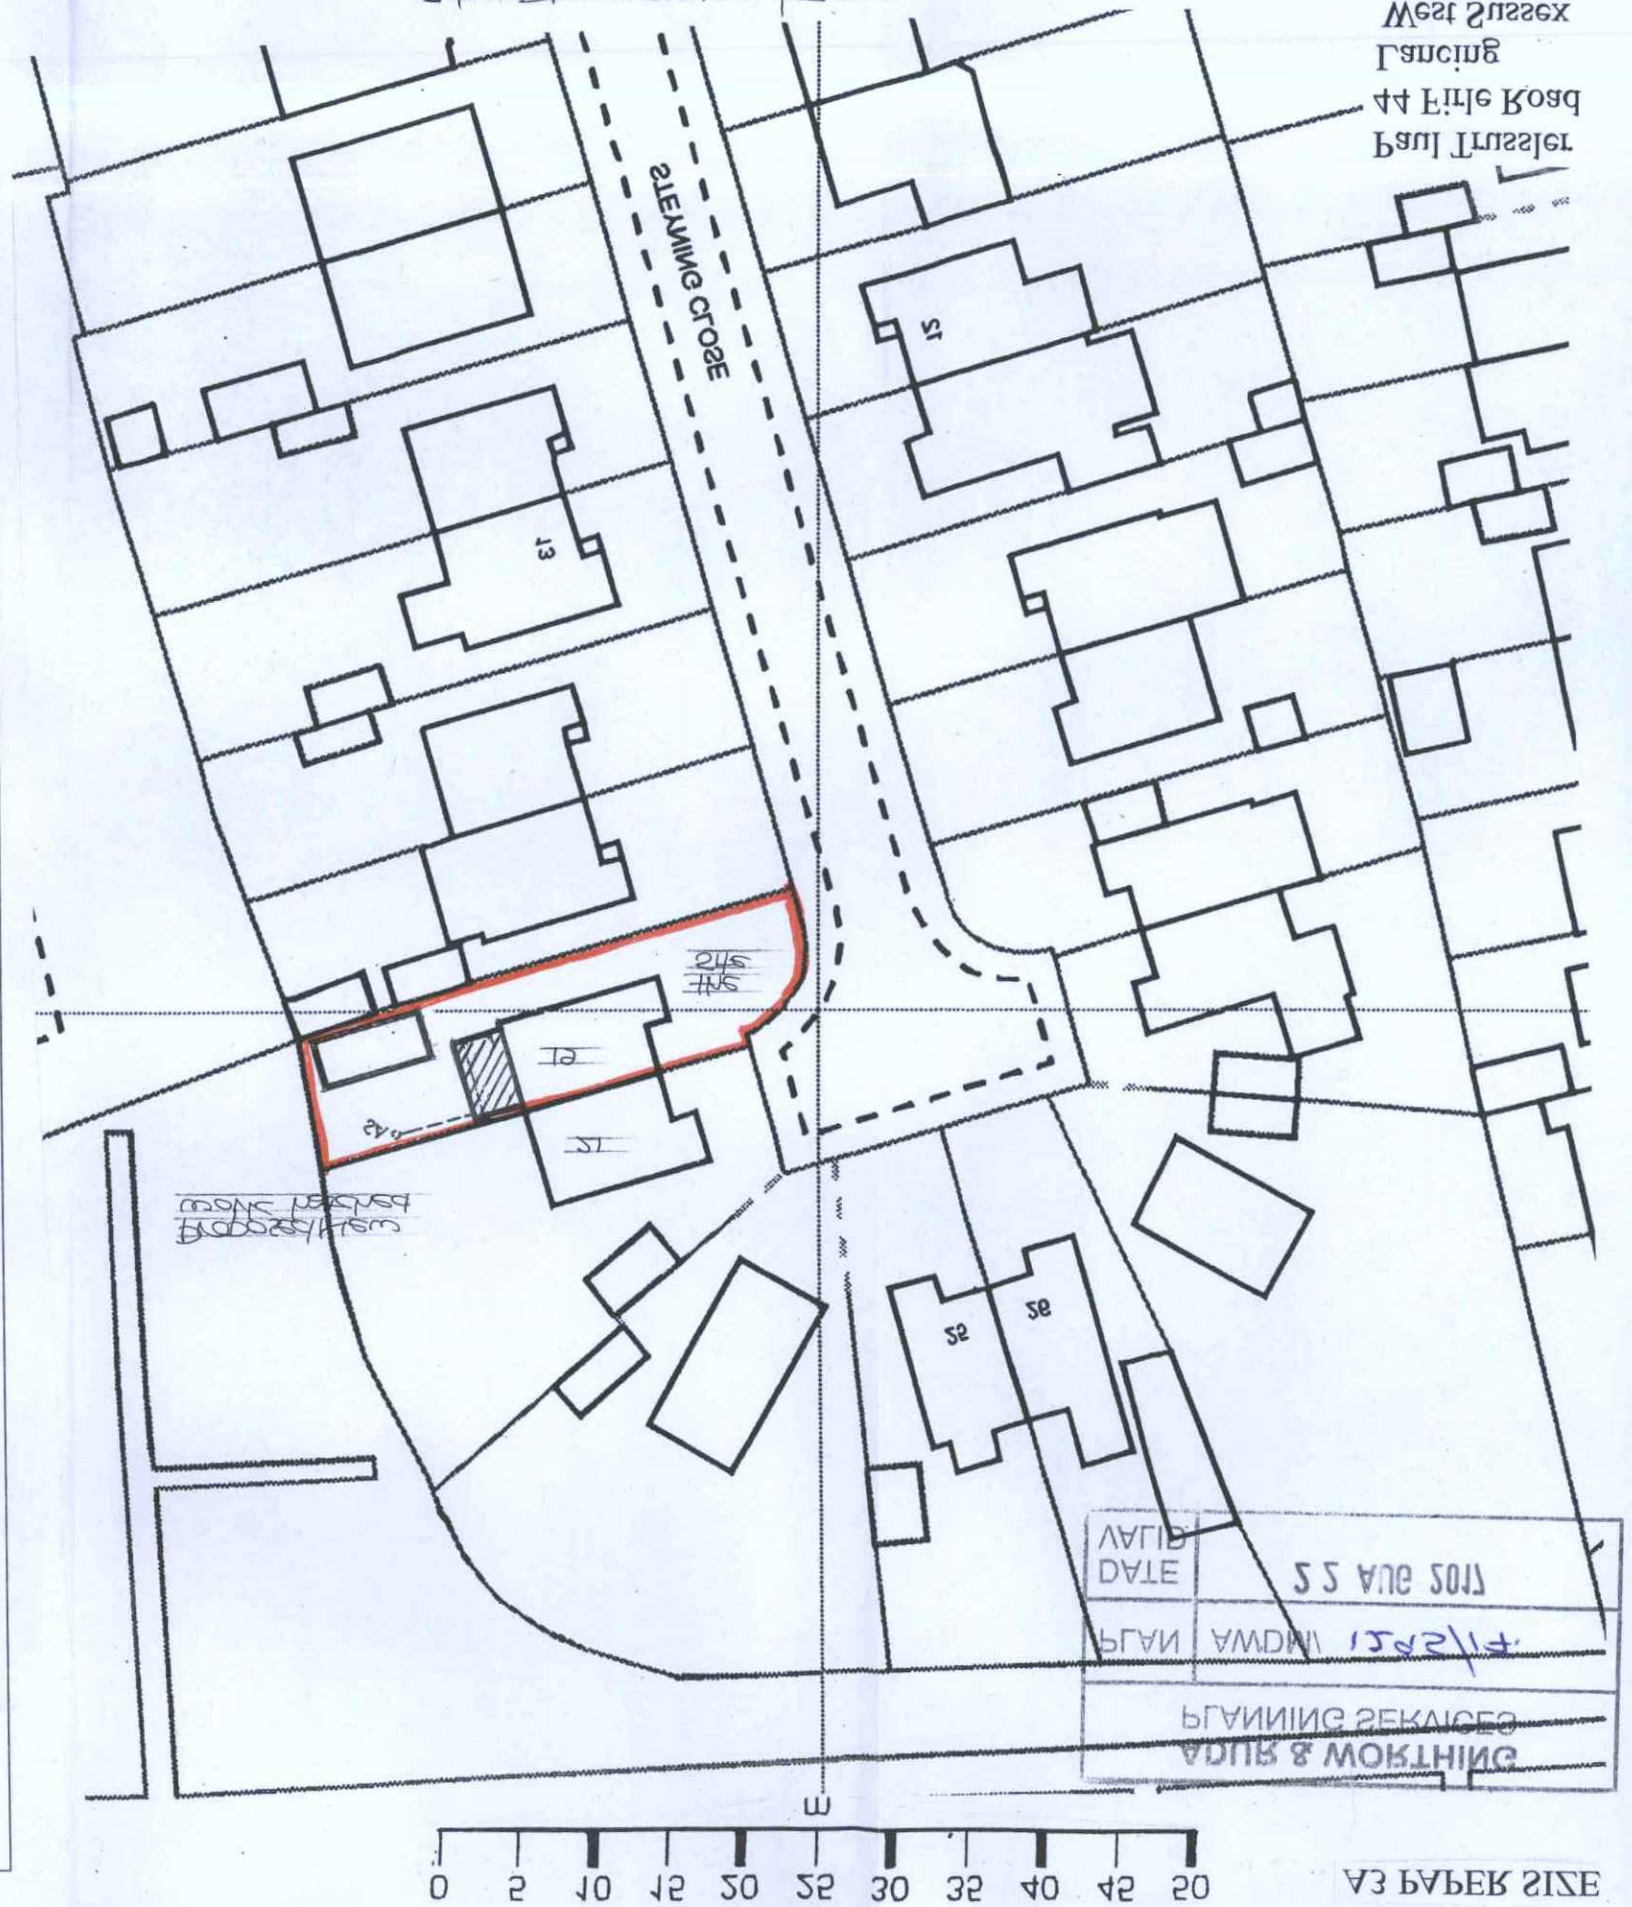

DATE	22 AUG 2017
PLAN	AWDM/ 1525/17
PLANNING SERVICES	ADUR & WORTHING

0 5 10 15 20 25 30 35 40 45 50 m

A3 PAPER SIZE



0 5 10 15 20 25 30 35 40 45 50 m

SURVEY CONSULTANTS
MAPS@ AWORTH

OS MasterMap 1250/2500/10000 scale
29 March 2017, ID: MDP-00511977
www.mapdataportal.co.uk

1:1250 scale print at A4, Centre: 517719 E, 105788 N

©Crown Copyright and database rights 2016 OS
100019980