Extension and alterations:
19 STEYNING CLOSE SOMPTING
WEST SUSSEX BN15 0HY

Drawing No. 217/5372/2

Paul Trussler
44 Firle Road
Lancing
West Sussex
BN15 0NZ

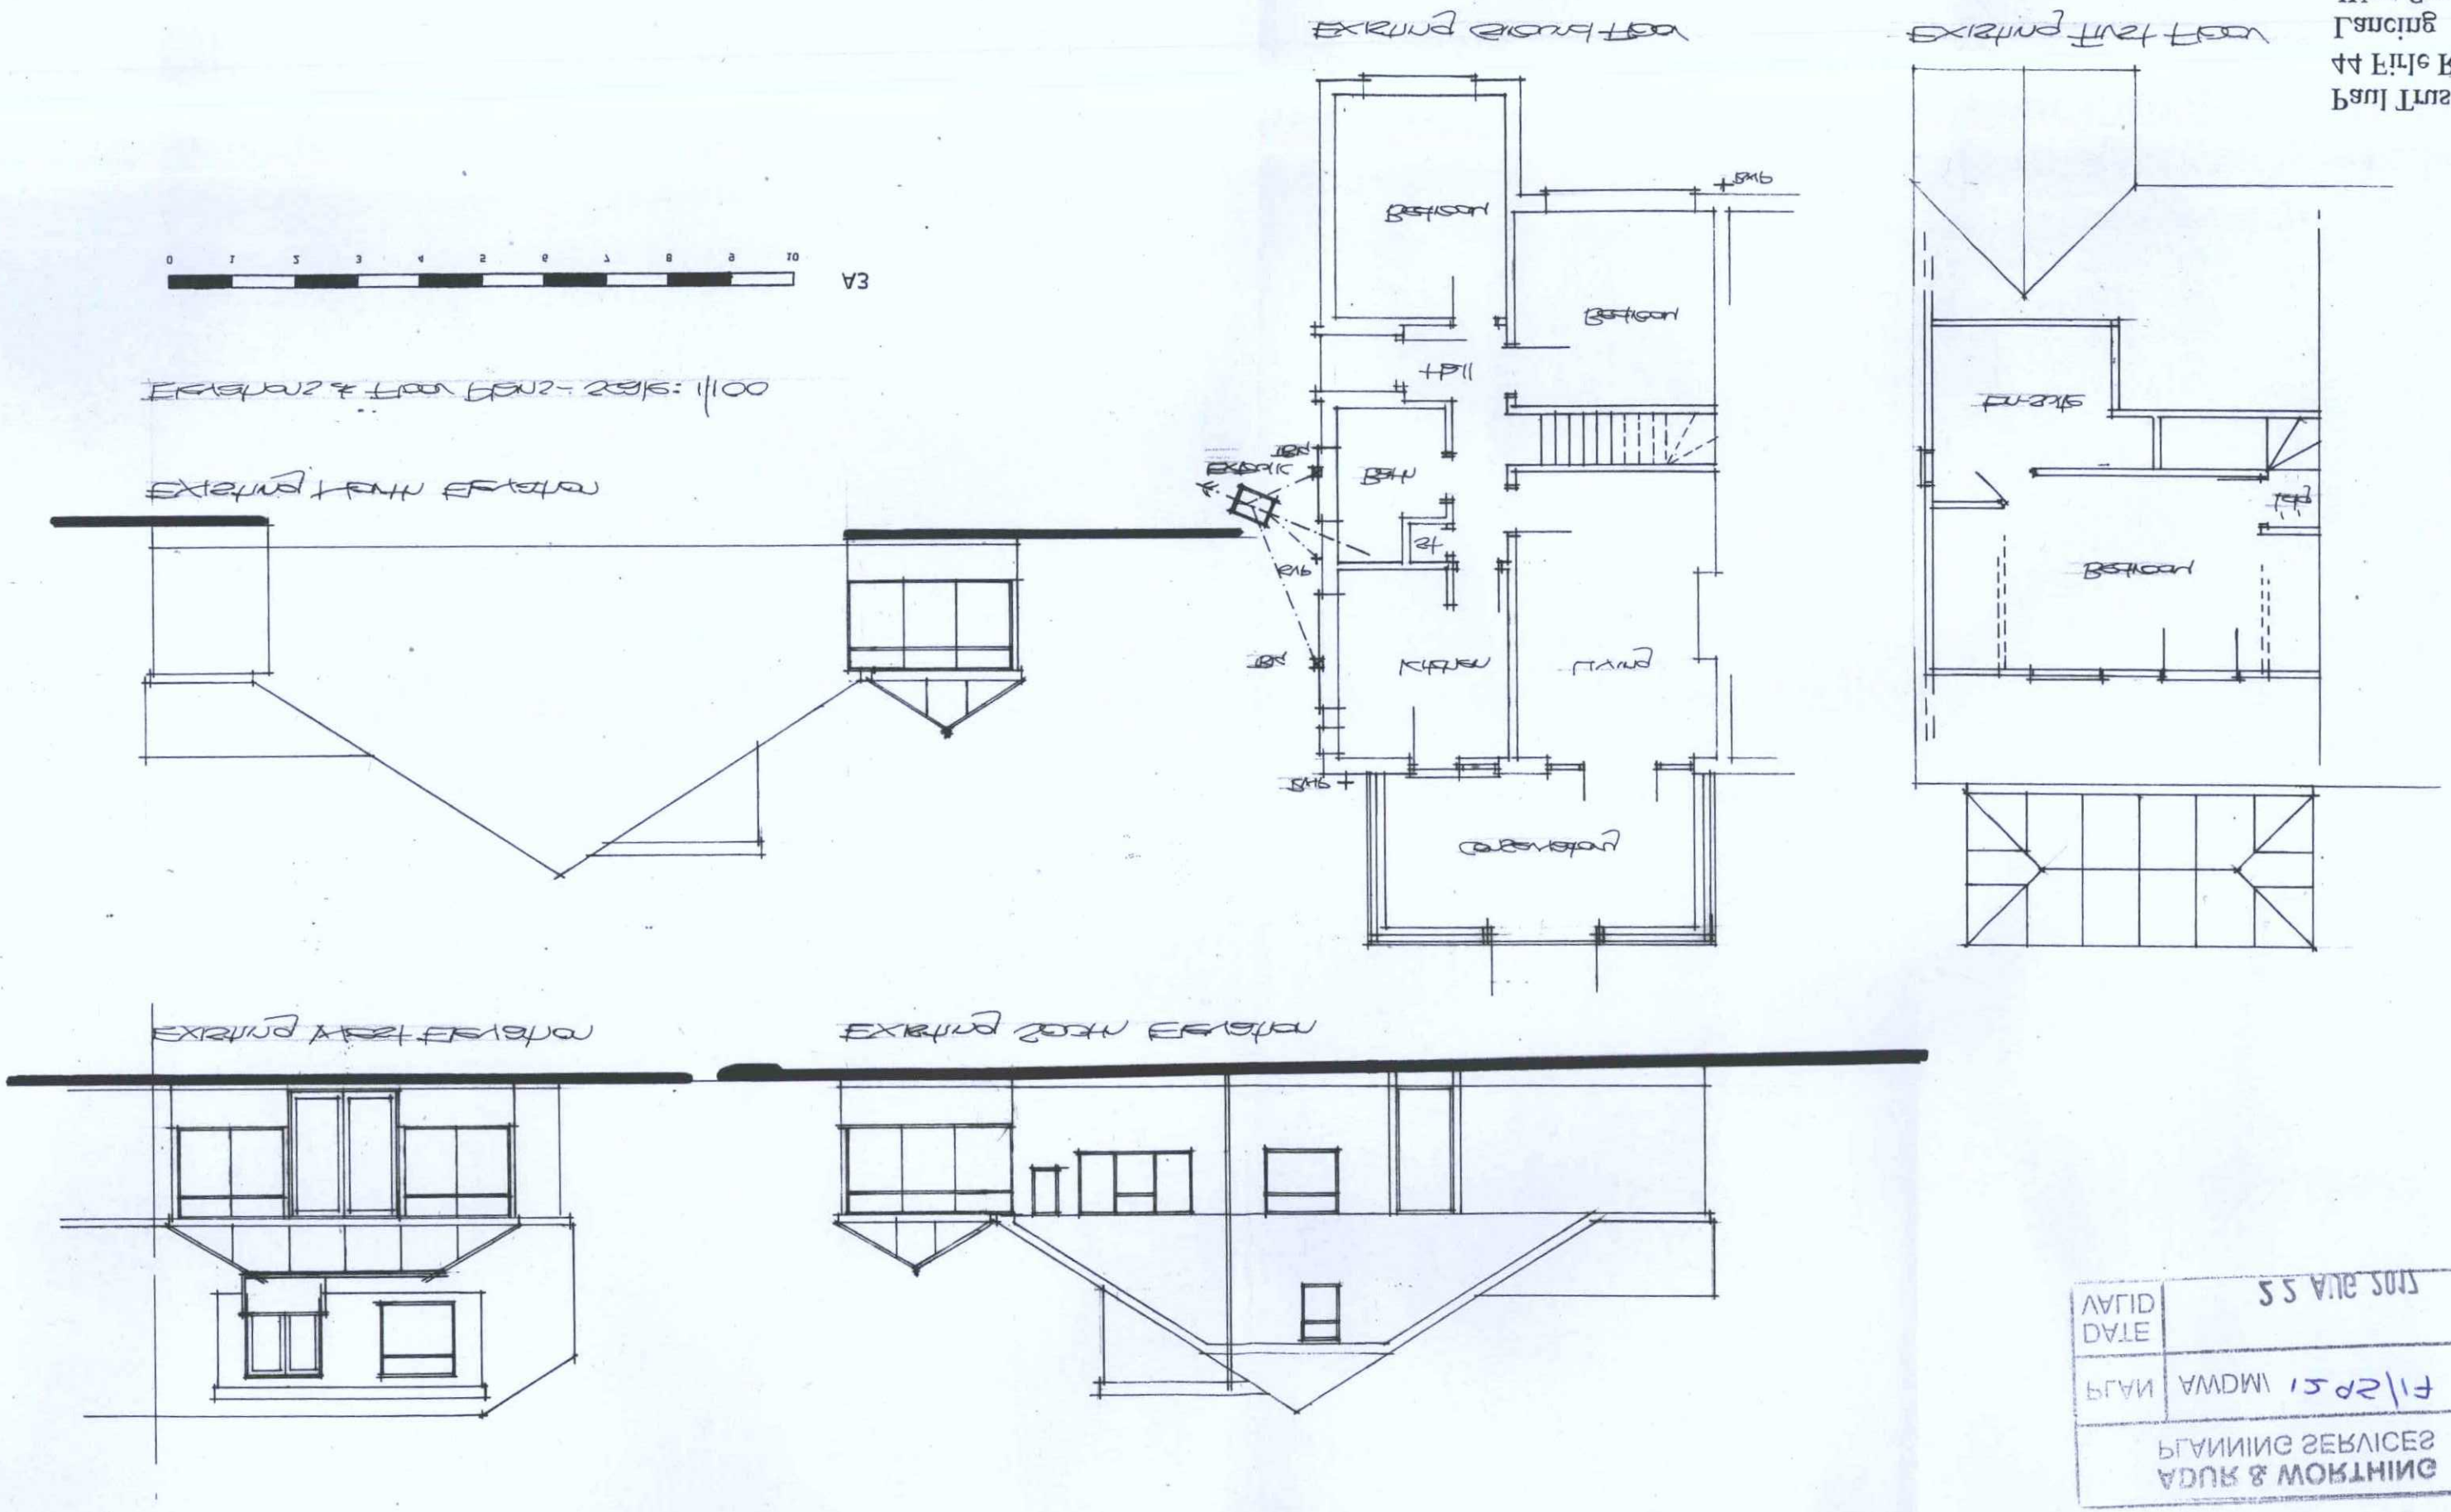

PLAN	AWDM/ 15/02/17
DATE	22 AUG 2017
VALID	

ADUR & WORTHING
PLANNING SERVICES

A3 PAPER SIZE