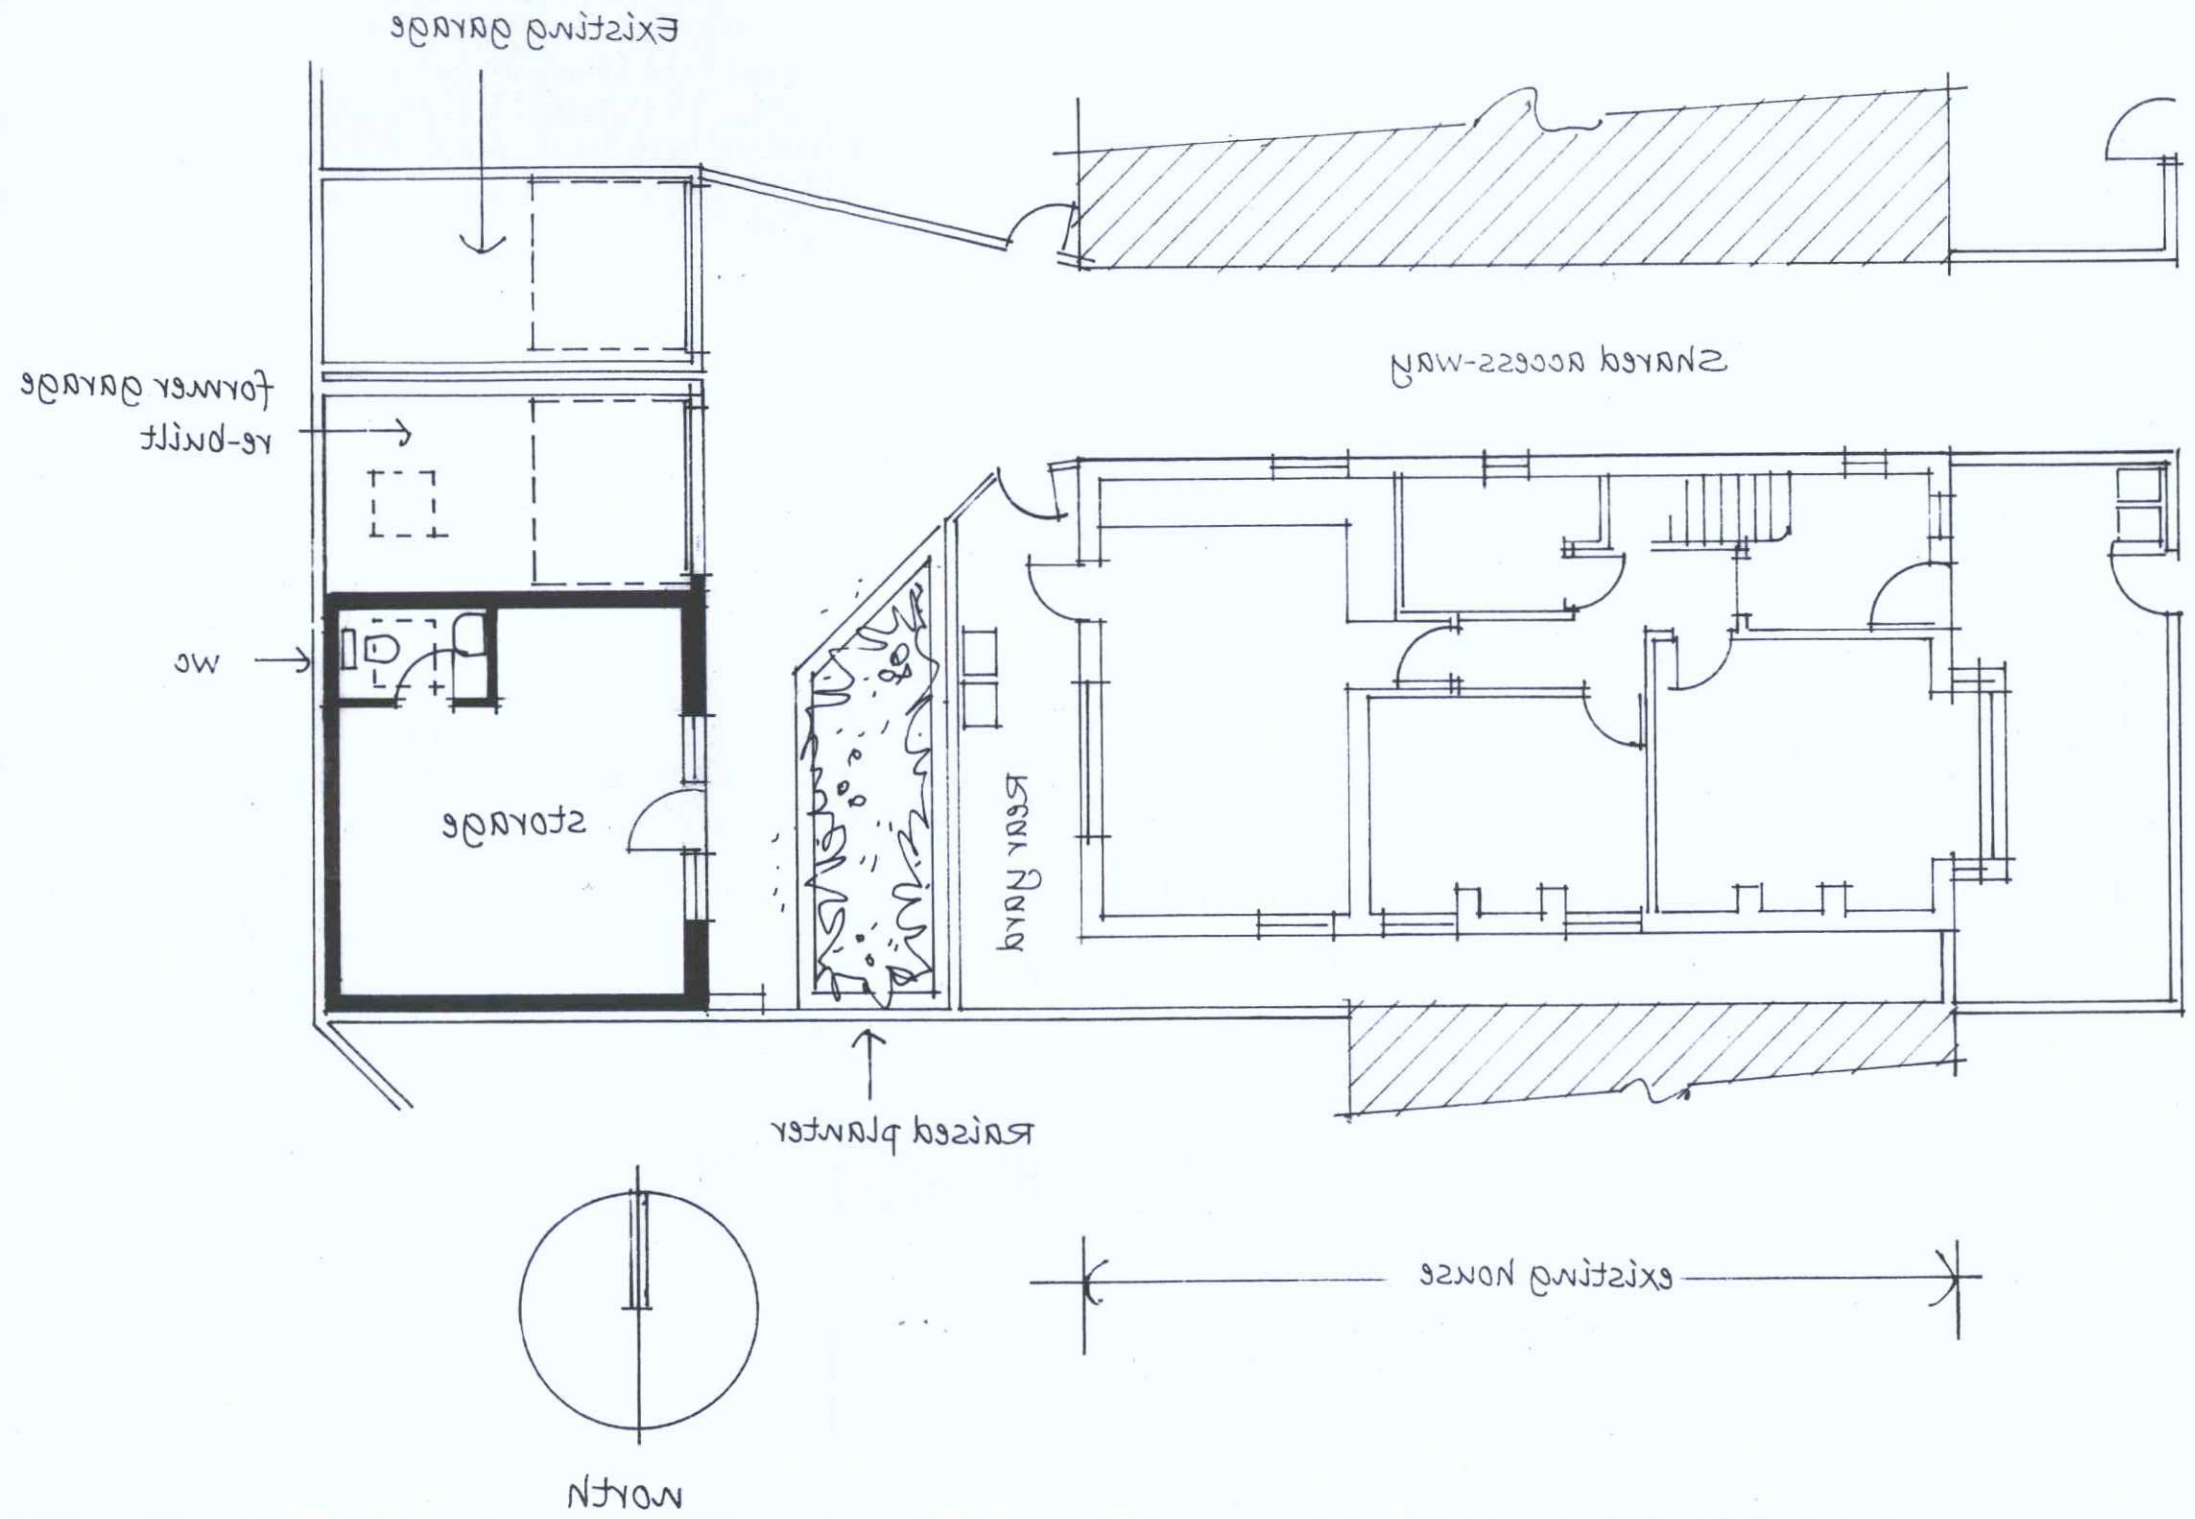


NOTES

0 1 2 3 4 5m

scale 1-100 at A3

ADUR & WORTHING PLANNING SERVICES

PLAN	AWDM/1301/17
DATE VALID	23 AUG 2017

MARK HILLS
Architectural Services

Flat 7, t. 01273 821169
8 Eaton Gardens, Hove,
East Sussex BN3 3TP m. 07500 381479

e-mail: markehills@btinternet.com

job title

31 St.Richard's Road
Southwick

drawing title

Proposed Ground
Floor Layout

scale	date
1-100	Jan 2017

drawing number	revision
1279 / 3.	A

This drawing is copyright