NOTES

0 5m

scale 1-100 at A3

ADUR & WORTHING
PLANNING SERVICES

PLAN	AWDM/1301/17
DATE VALID	23 AUG 2017

MARK HILLS
Architectural Services

Flat 7, t. 01273 821169
8 Eaton Gardens, Hove,
East Sussex BN3 3TP m. 07500 381479

e-mail: markehills@btinternet.com

job title

31 St. Richard's Road.
Southwick


drawing title

Proposed elevations


scale	date
1-100	Jan 2017

drawing number	revision
1279/4.	


This drawing is copyright

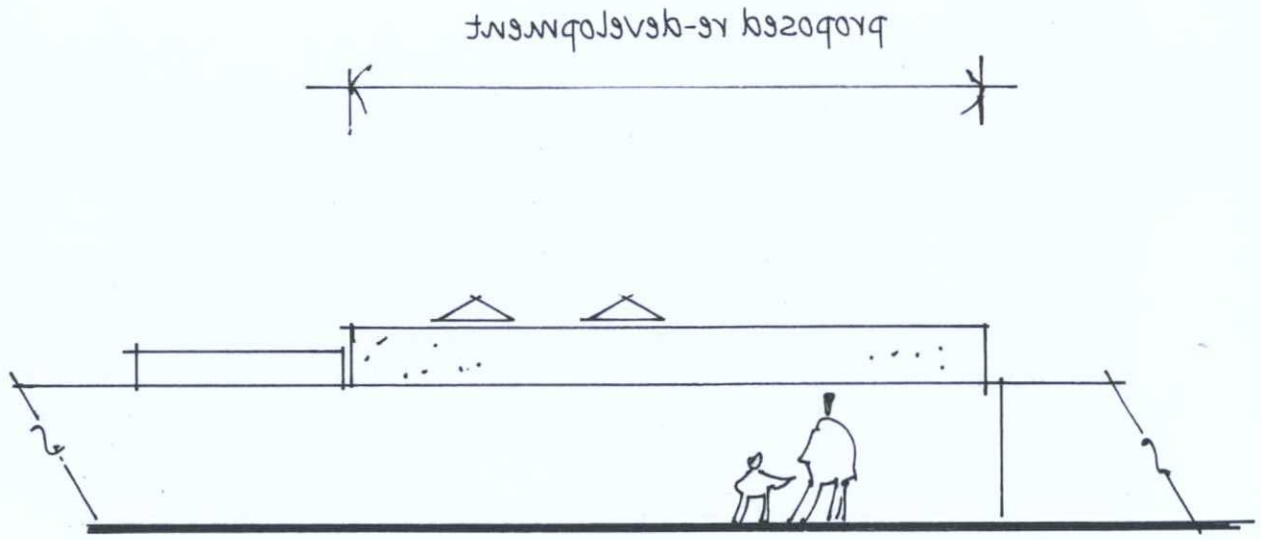

EAST

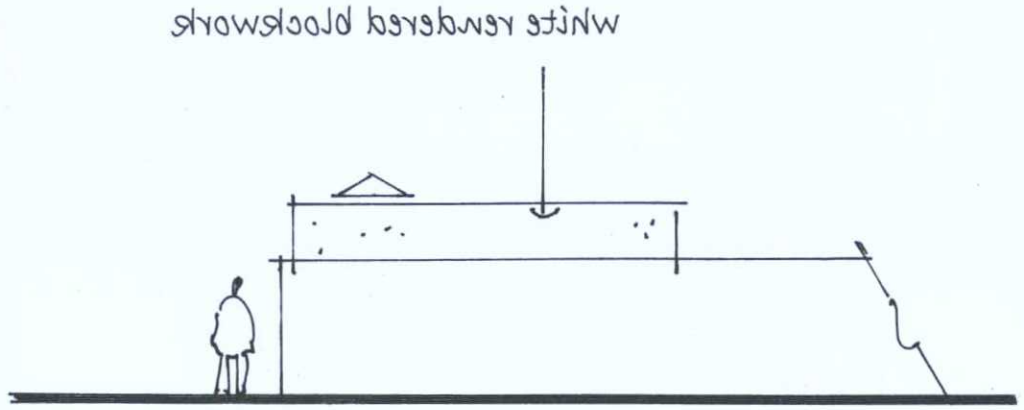

SOUTH

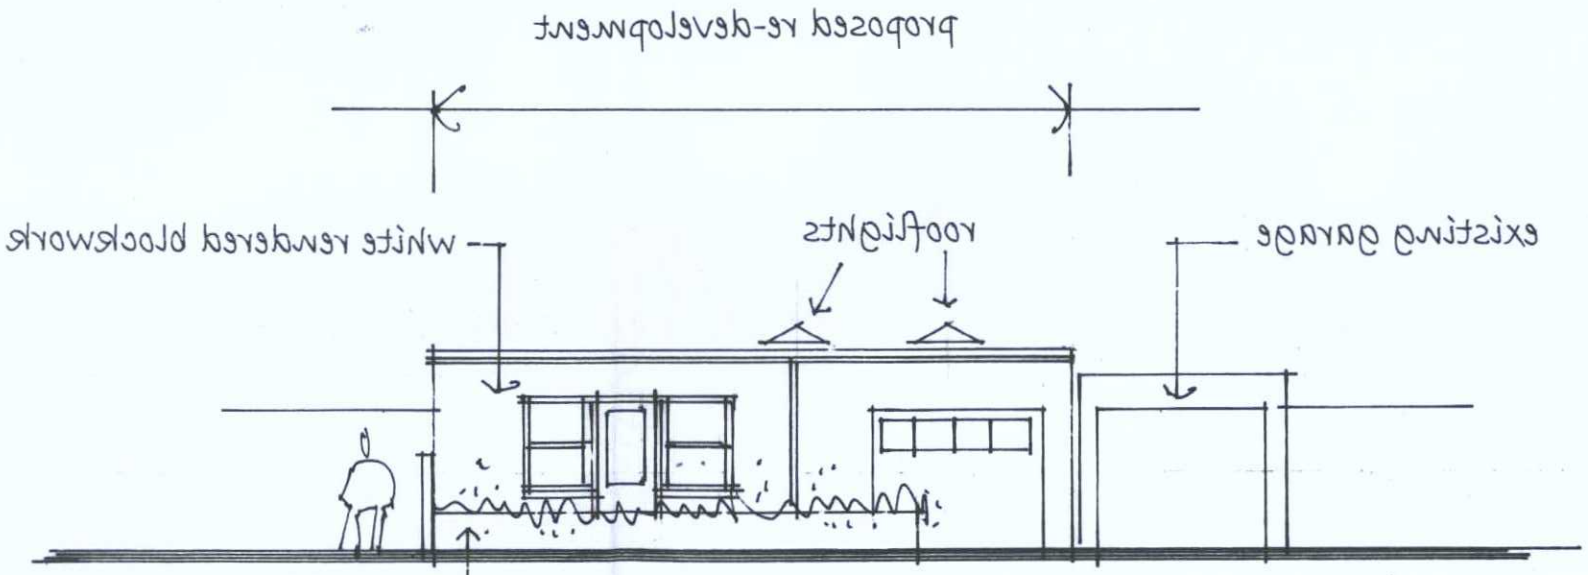

WEST