Rear Access Road

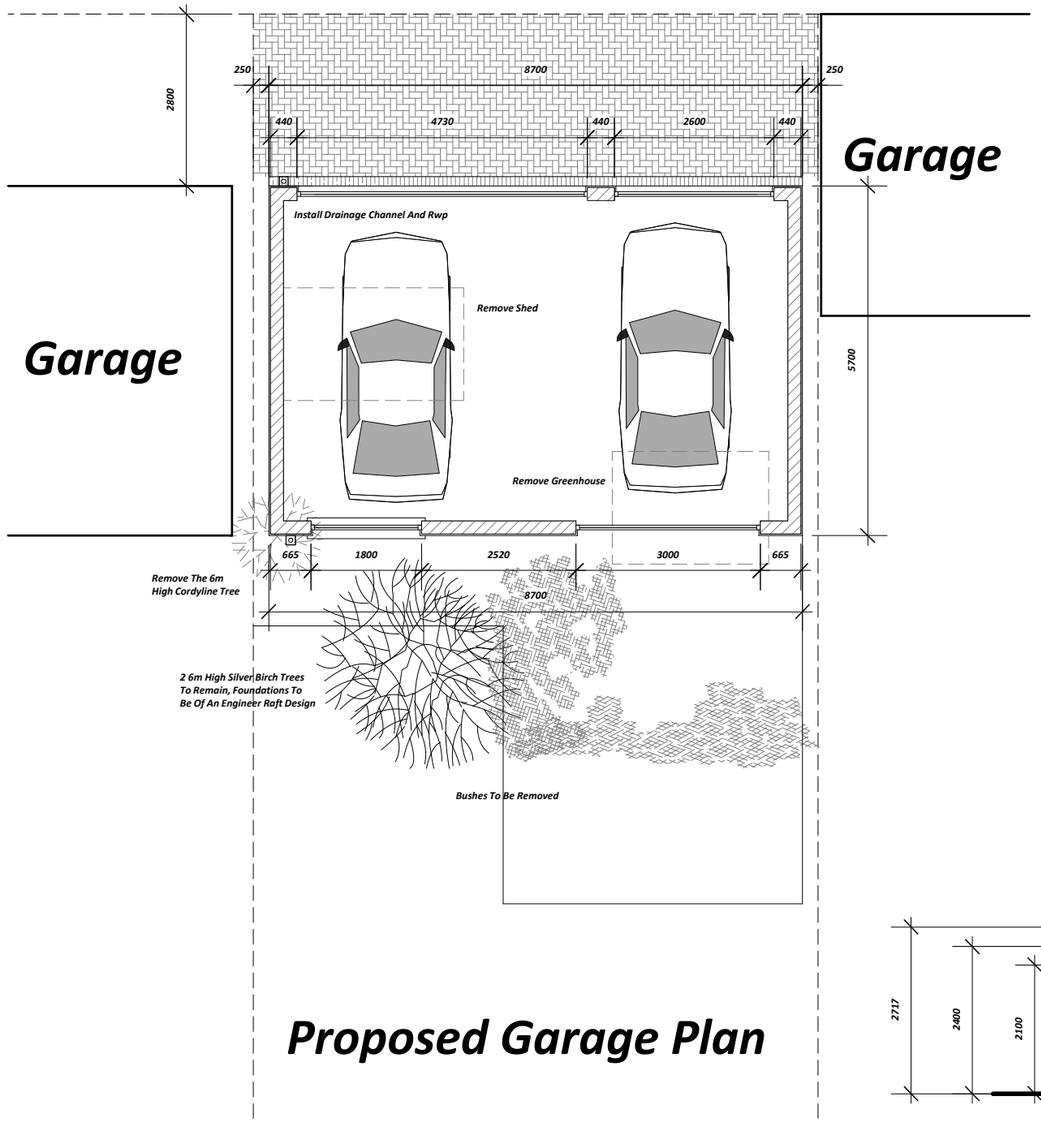

Proposed Garage Plan

External Facing Materials

Proposed Garage Walls To Be Rendered And Painted White

Windows And To Be With Black Plastic Items And In The Case Of The Garage Doors Black Aluminum

Flat Roof Covered With Grey Felt, Rubber Or Fiberglass

Side Elevation

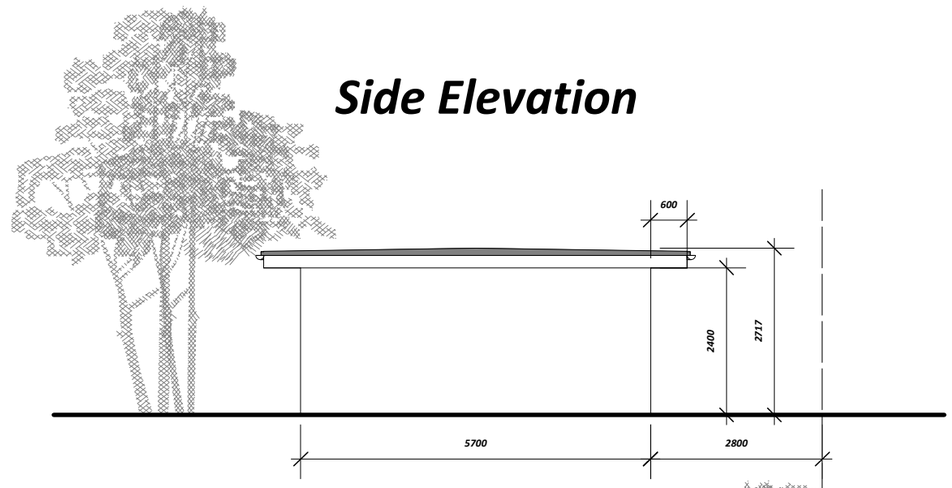

Side Elevation

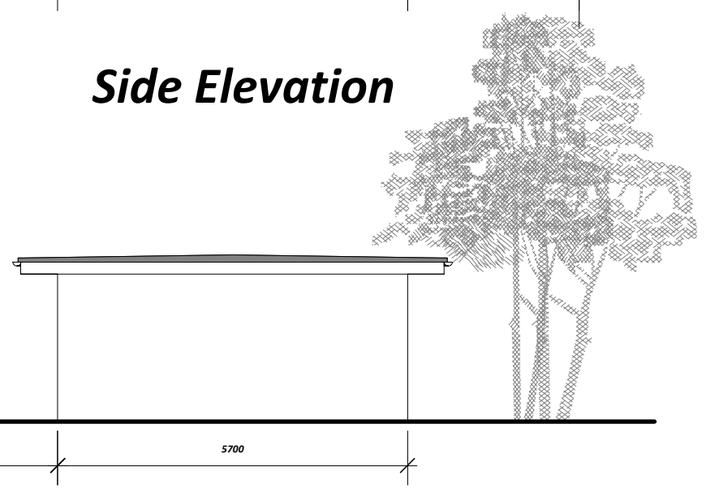

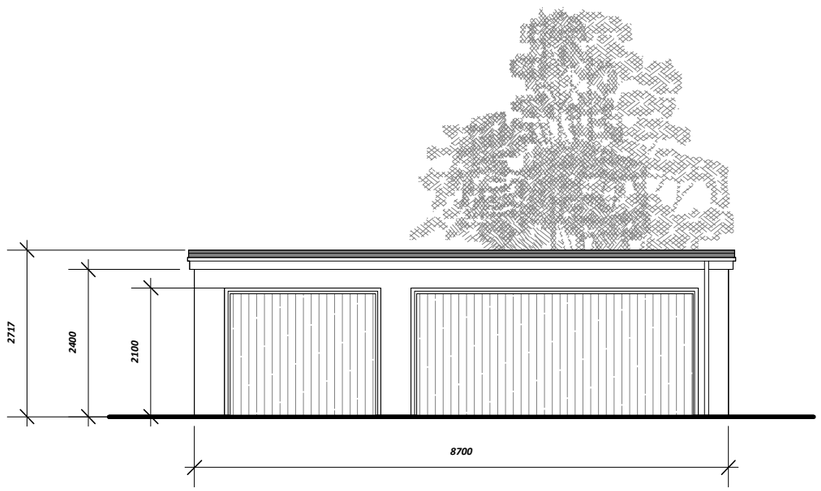

Rear Elevation

(From Access Road)

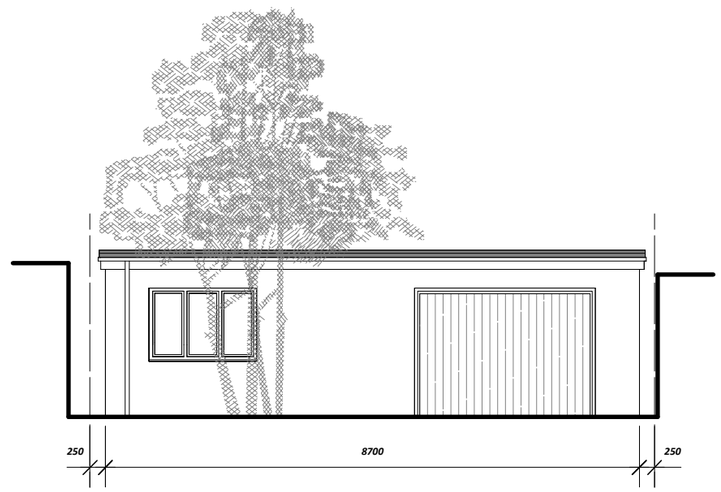

Front Elevation

(Within Site)

Darren Moore
Architectural Services Ltd

Darren Moore, 15 Headland Avenue,
Seaford, East Sussex
BN25 4PY, 07552 376064
01323 490670 darren@dm-as.co.uk
www.dm-as.co.uk

84 Grinstead Lane Lancing

This drawing and the information contained within is the property of Darren Moore and may not be used, transmitted or reproduced in whole or in part without prior written consent from Darren Moore

1m	2m	3m	4m	5m

Drawing No 01A | *Scale 1:100 on A3 paper*

Please do not scale off the plans, any critical sizes to be confirmed with Darren Moore